Renovations

at
Nice Ave
Canal Suburb Q

for
Good Clients

rear perspective (summer 7am)

001GF	Cover - Project
102SP	Site Plan 1-200
110FP	Proposed Floor Plan
131RP	Roof Plan
160RC	Level 0 RCP
201EL	Elevations 1 of 2
202EL	Elevations 2 of 2
301ST	Sections Cross
321ST	Sections Longitudinal
421PD	External 3D's
422PD	External 3D's
423PD	External Perspectives
431PD	Internal Views
802SP	Existing Site 1-200
810FP	Existing Floor Plan
815RP	Existing Roof Plan
816RC	Existing Level 0 RCP
821EL	Existing Elevations
822EL	Existing Elevations
831ST	Existing Sections
841PD	Existing 3D Views

latemore design

Latemore Design Pty Ltd ©
QBCC 1055247
ABN 39 010 895 682

59 Chermside St
Grange Qld 4051
p 07 3356 9051
f 07 3356 9071

info@latemoredesign.com.au
www.latemoredesign.com.au

Issue	Date	Issue Description

Rev	Date	Revision Description

AwardsWebsite

Job No
2014046

Issue
WA01

nice avenue

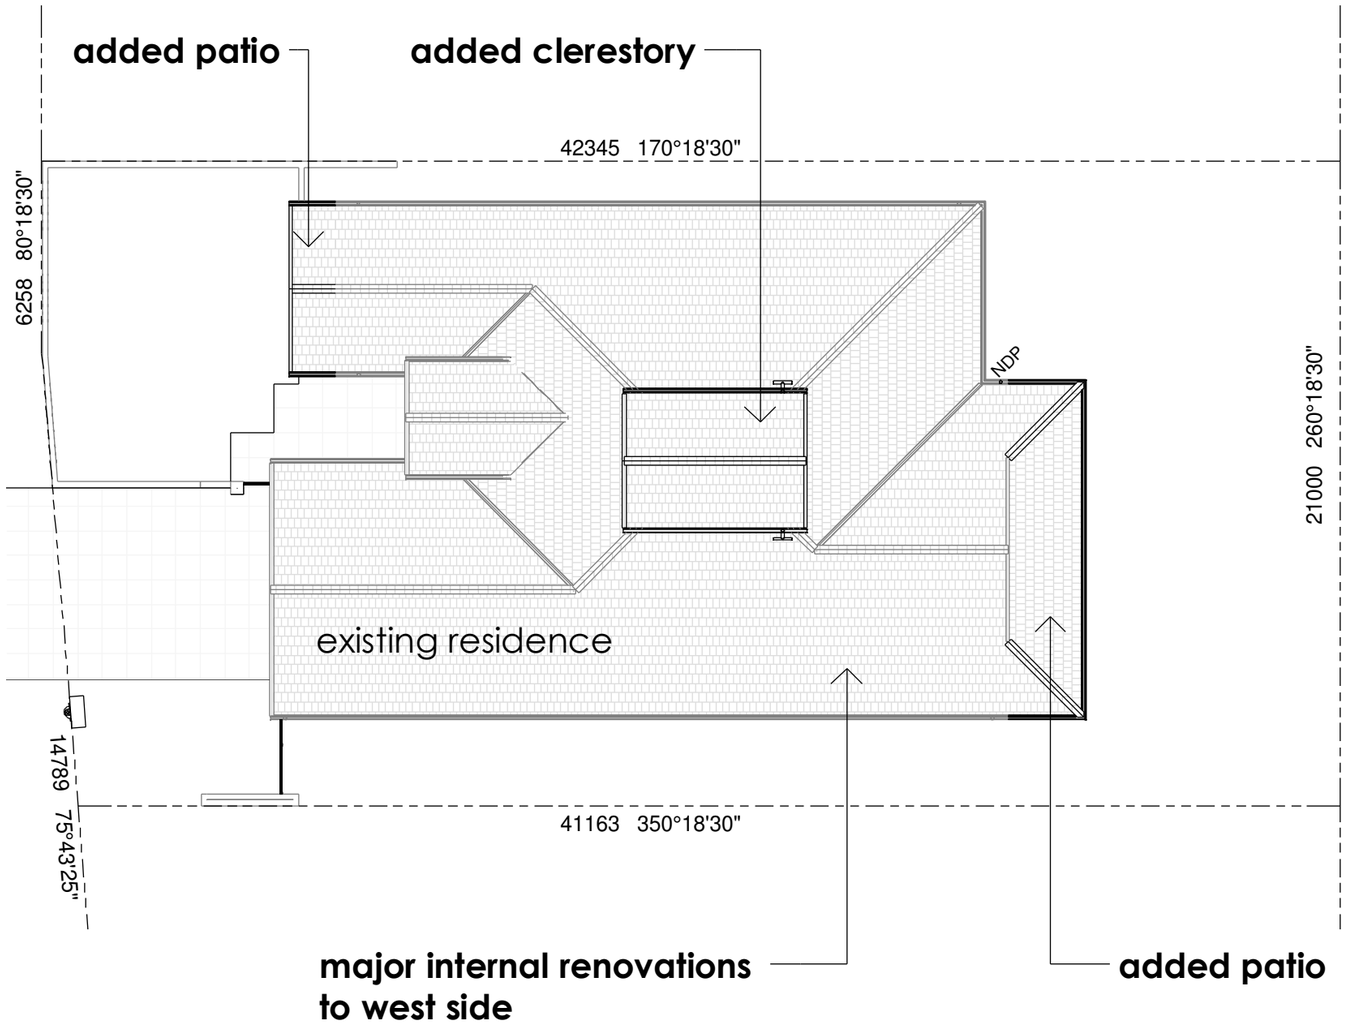

canal

proposed site

1 : 200

2014046 - 102SP - WA01

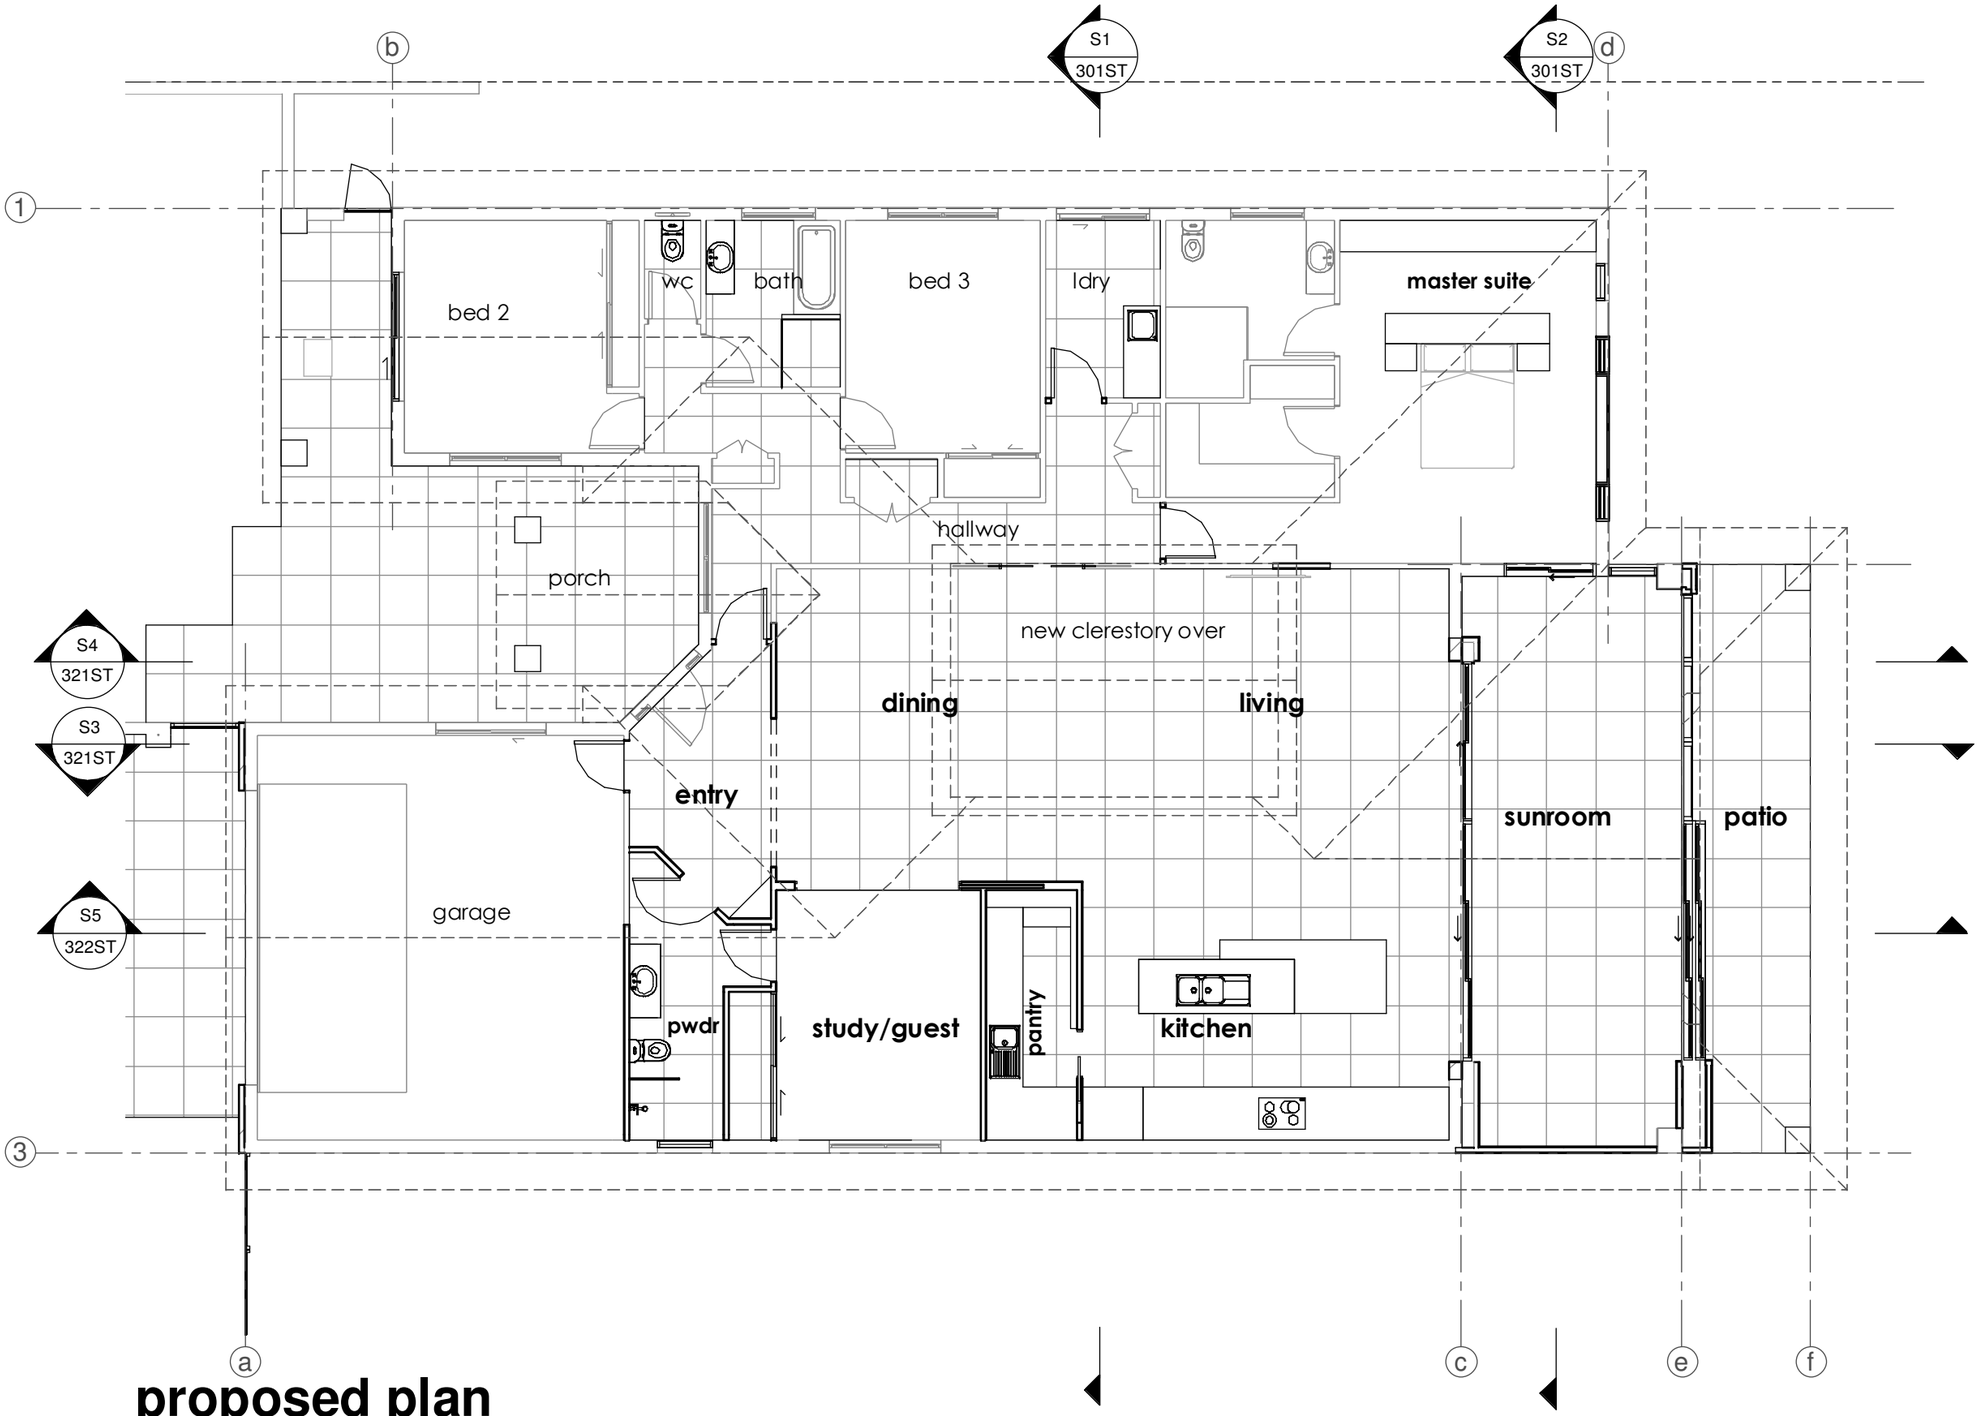

proposed plan

1 : 100

2014046 - 110FP - WA01

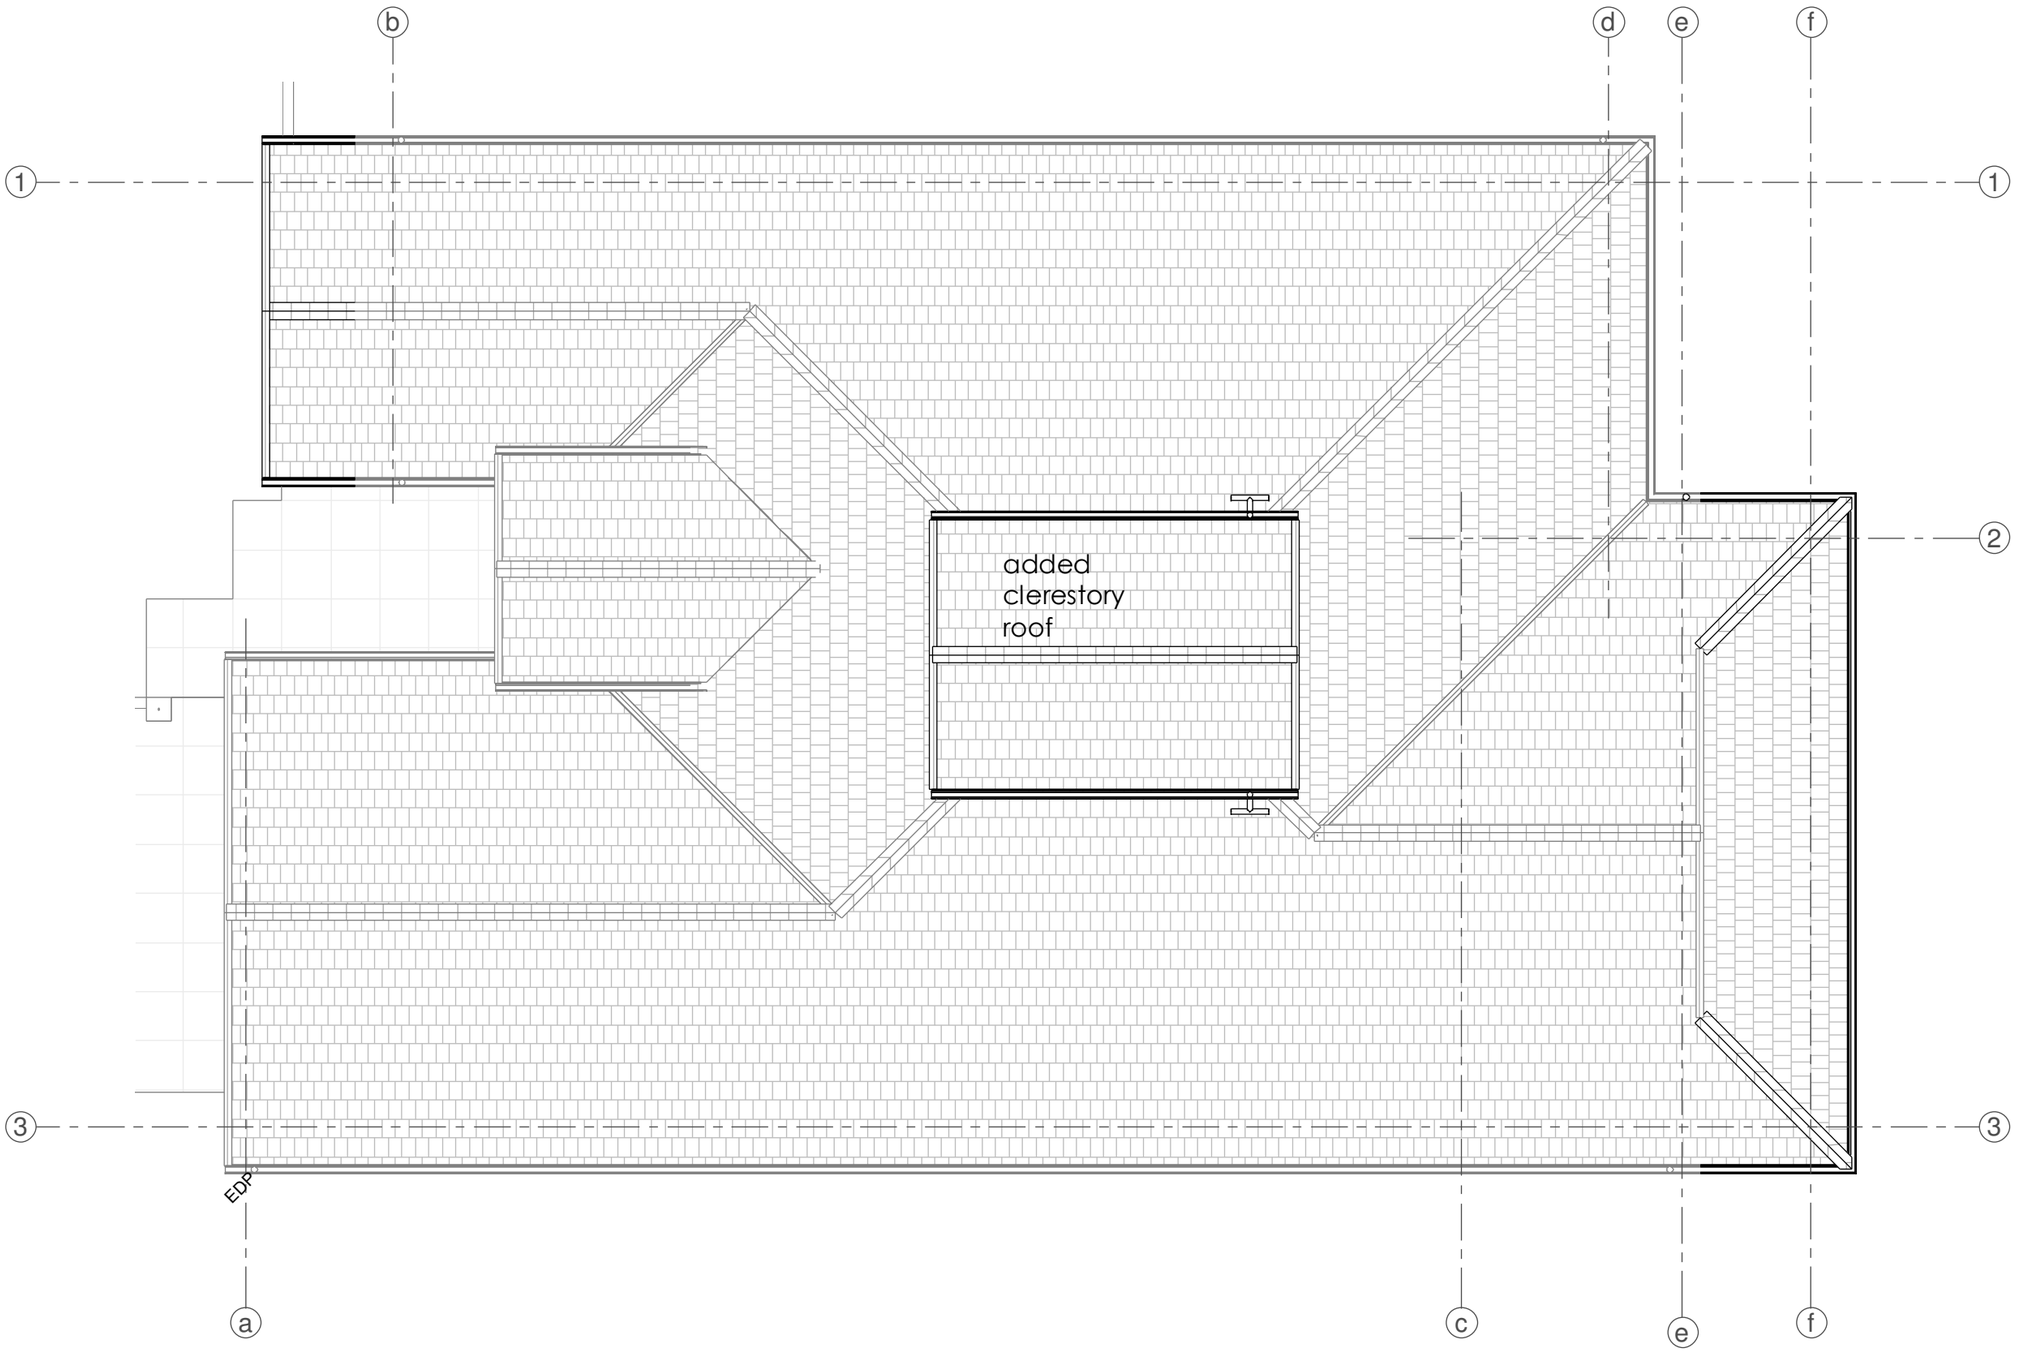

proposed roof plan

1 : 100

2014046 - 131RP - WA01

proposed ceiling plan

1 : 100

2014046 - 160RC - WA01

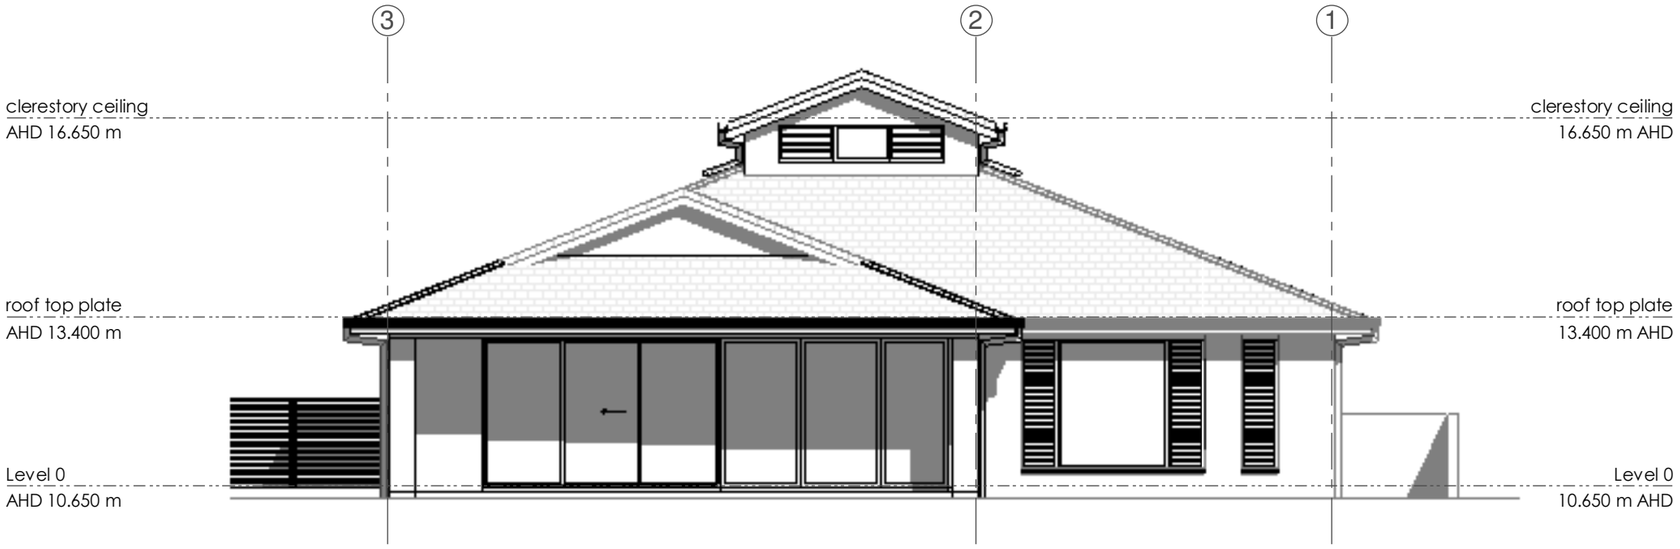

proposed south elevation

1 : 100

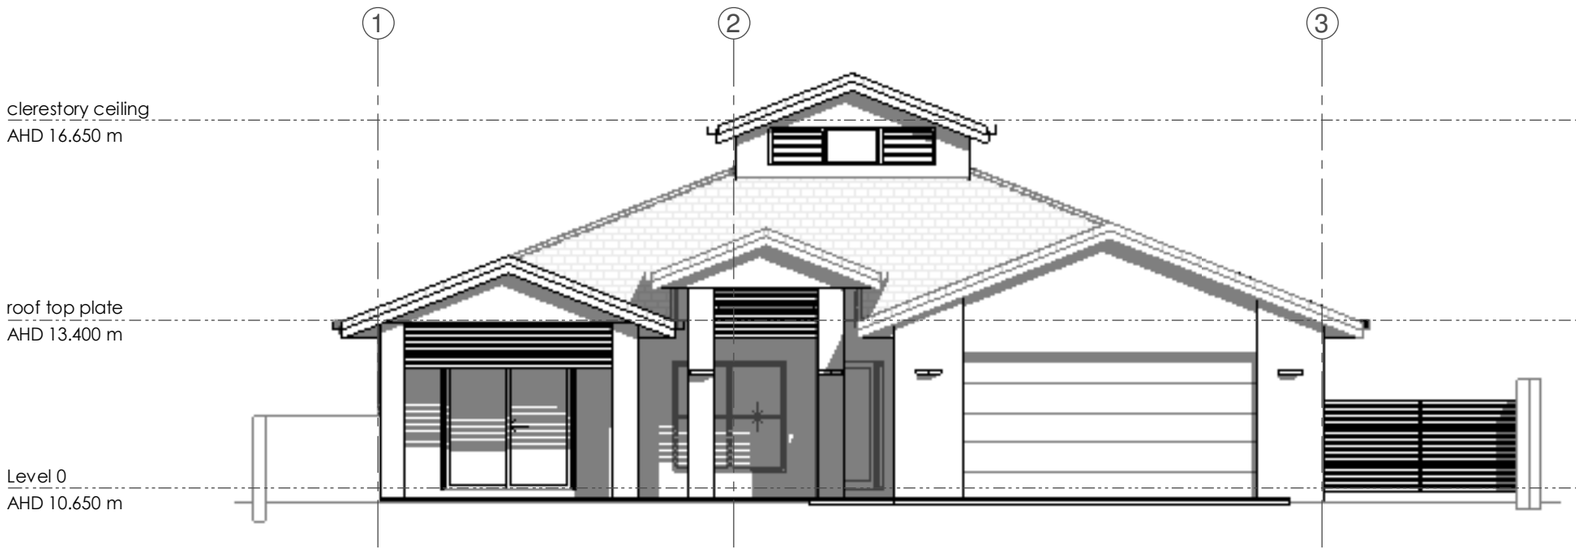

proposed north elevation

1 : 100

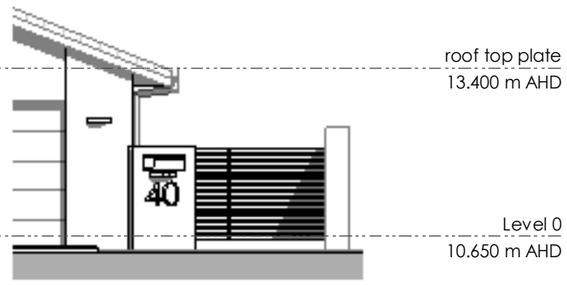

partial street elevation

1 : 100

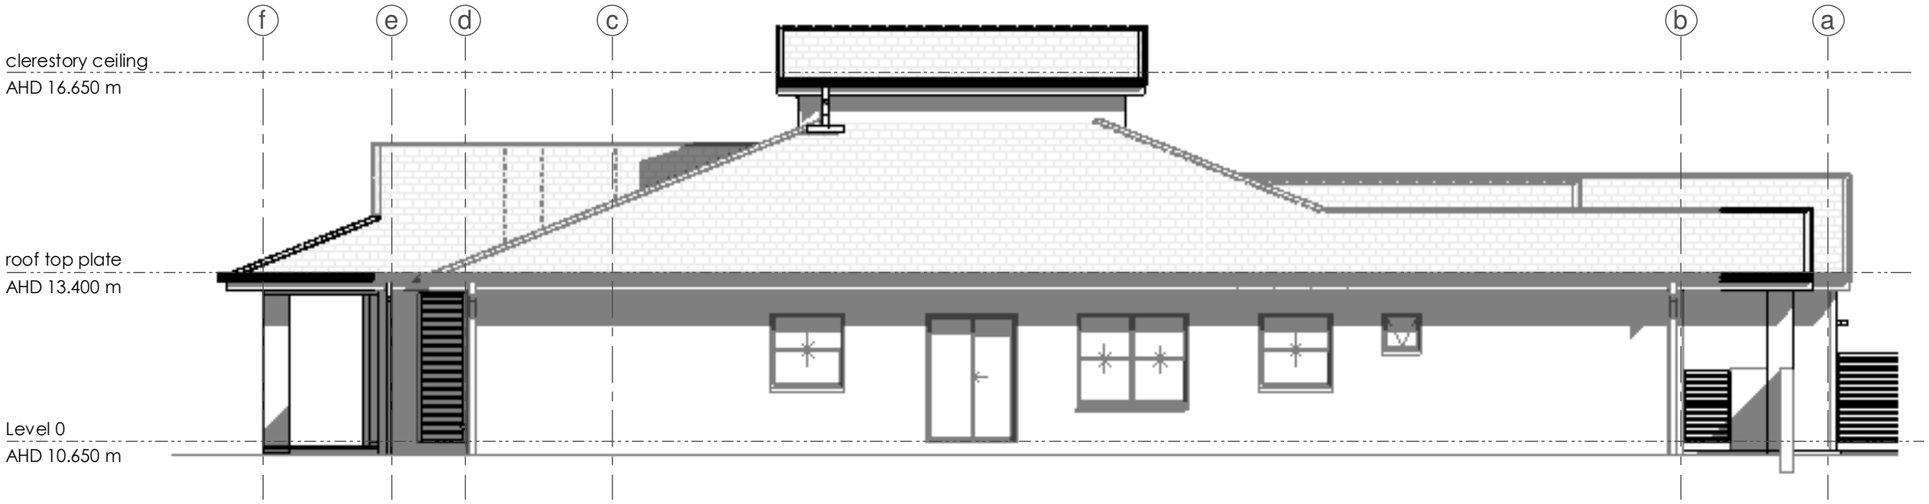

proposed east elevation

1 : 100

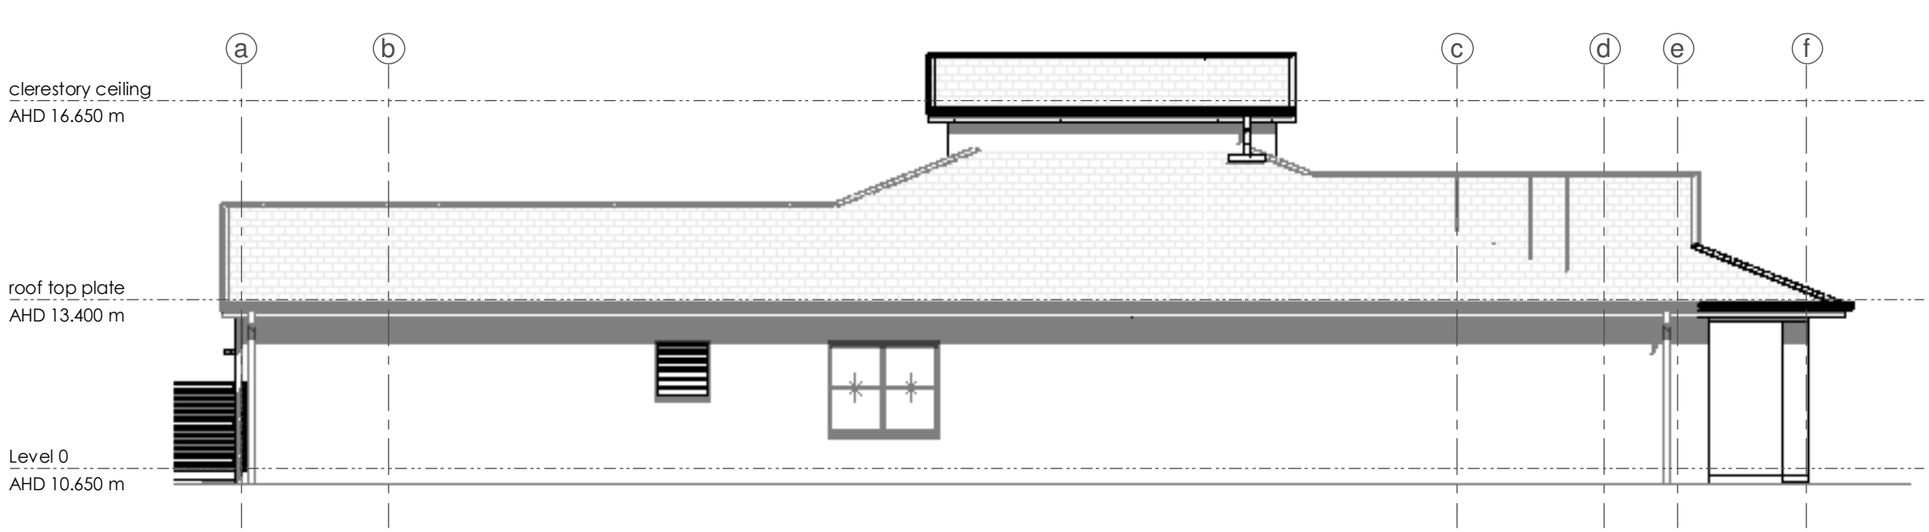

proposed west elevation

1 : 100

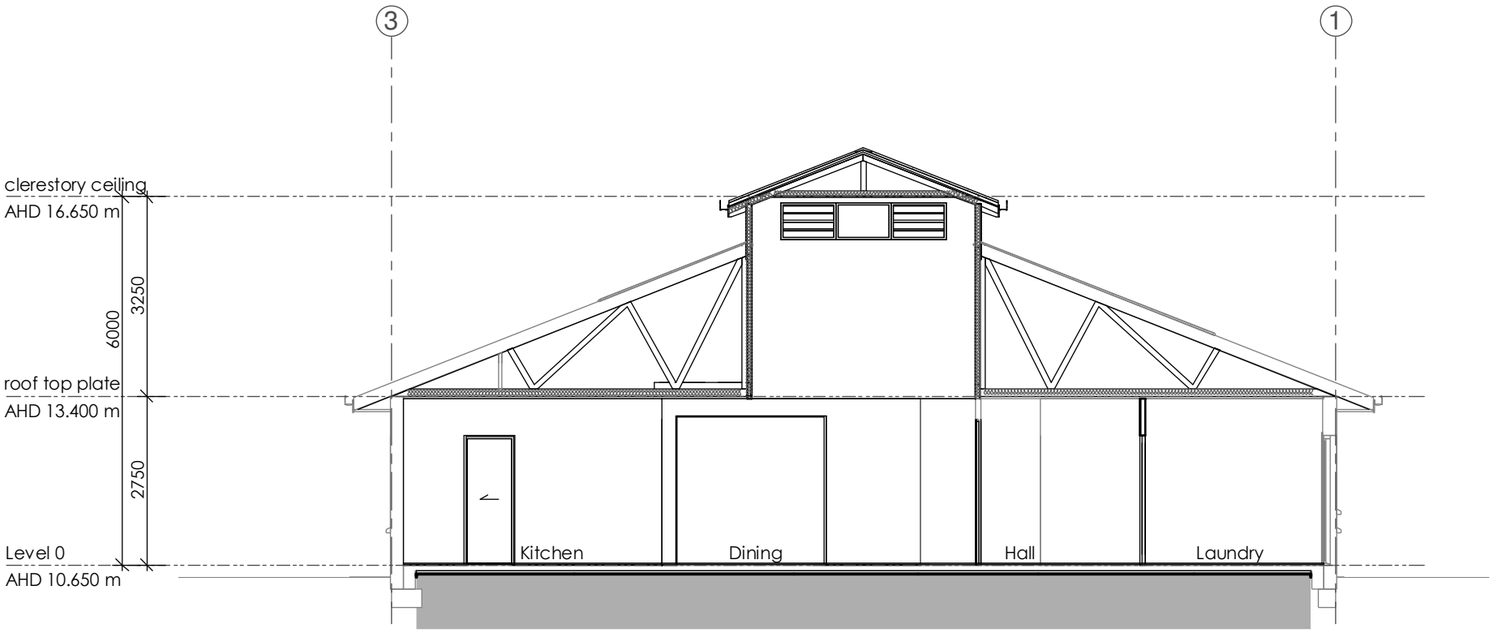

proposed short section central

1 : 100

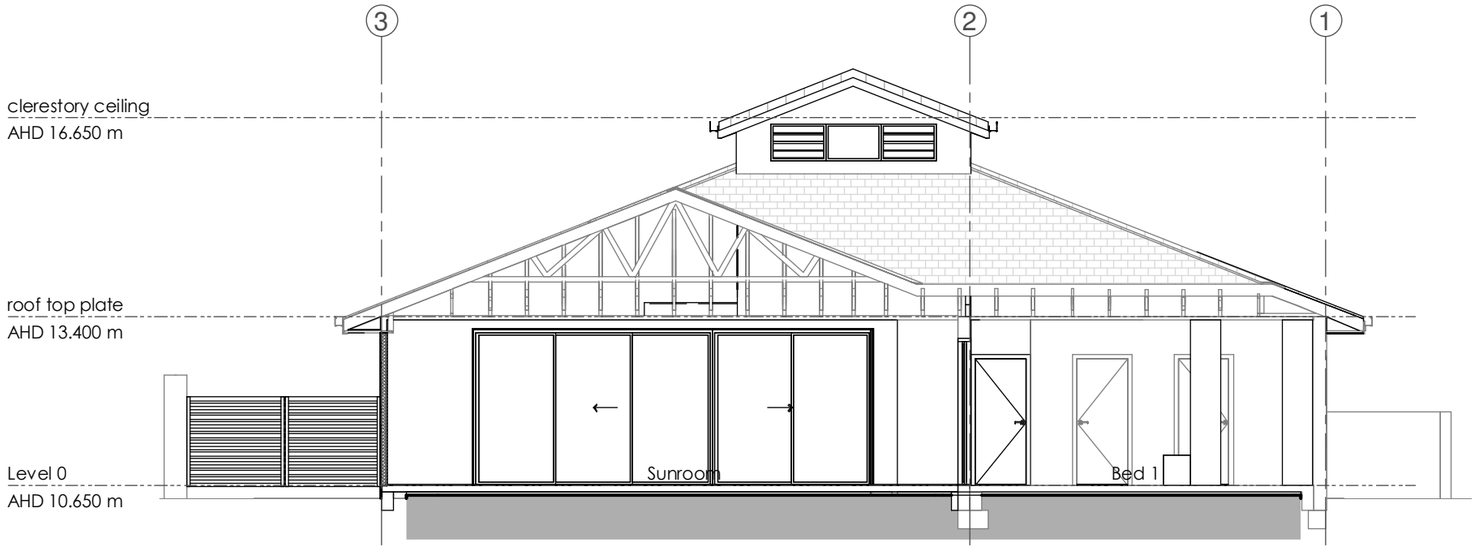

proposed short section along south

1 : 100

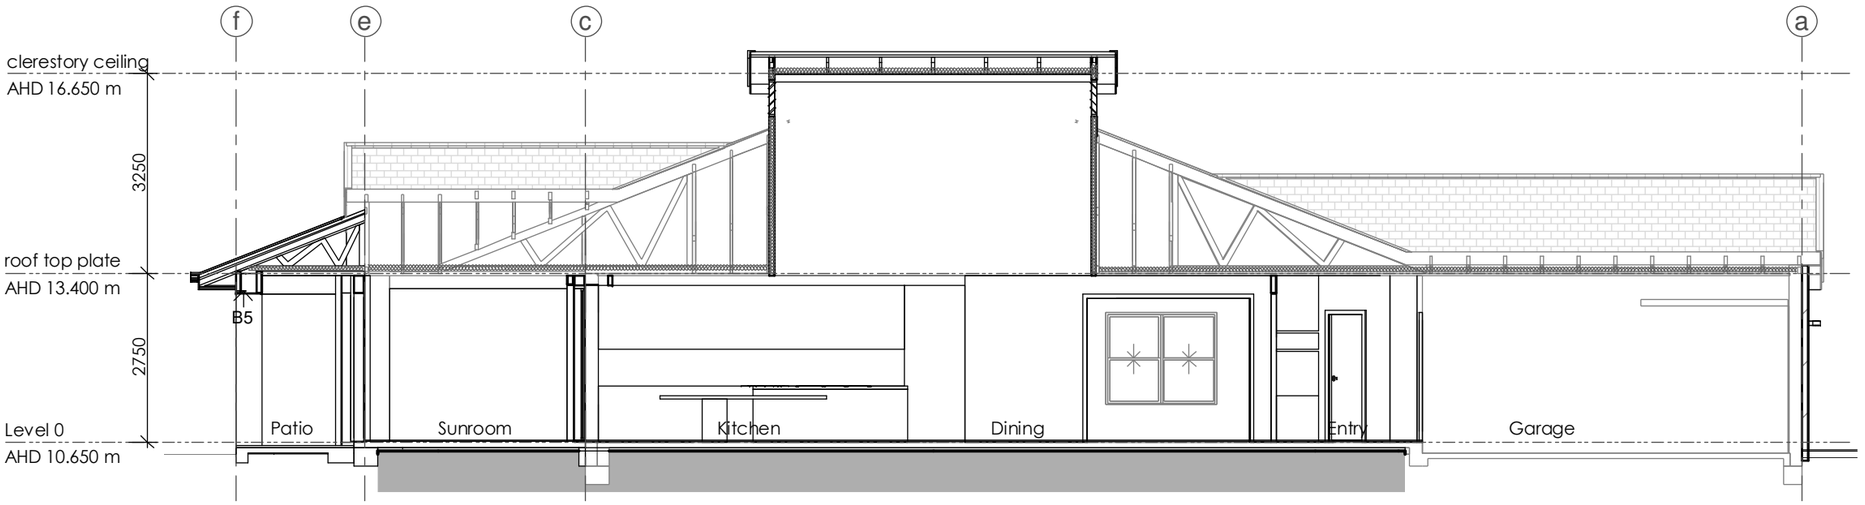

proposed long section to west

1 : 100

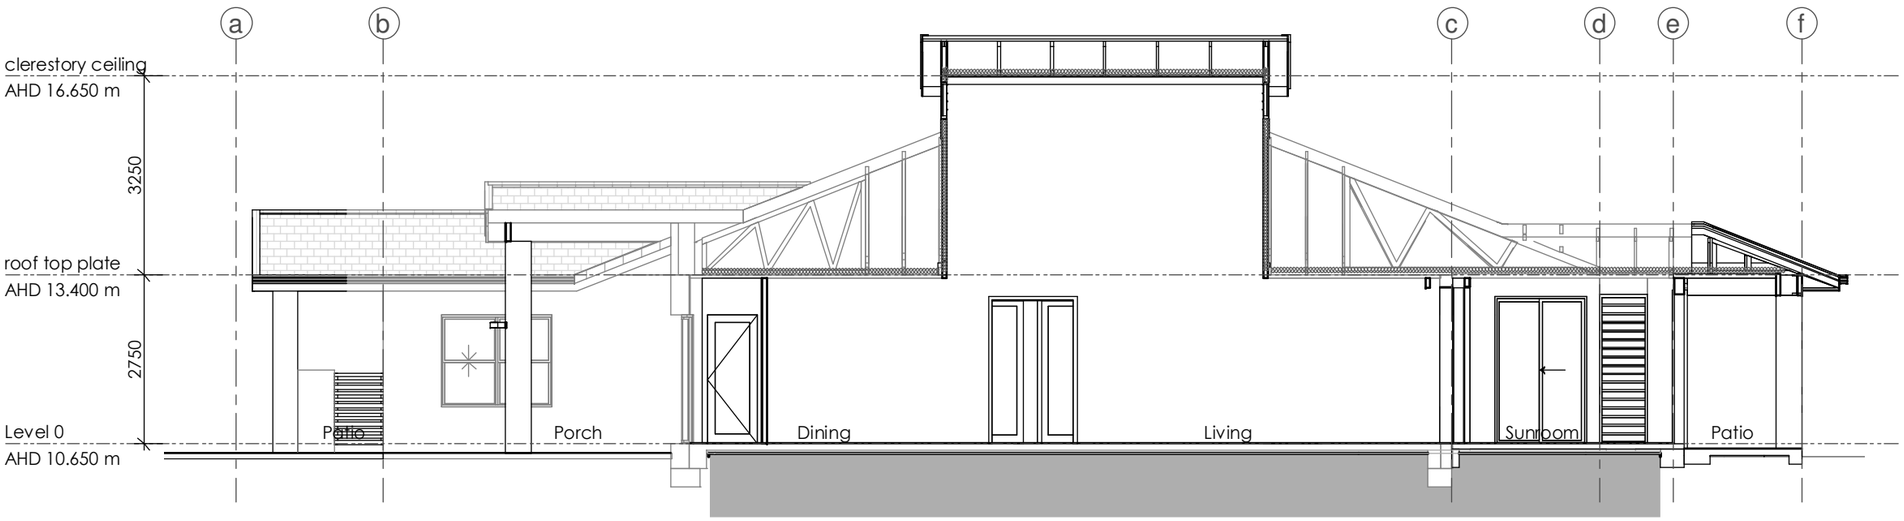

proposed long section to east

1 : 100

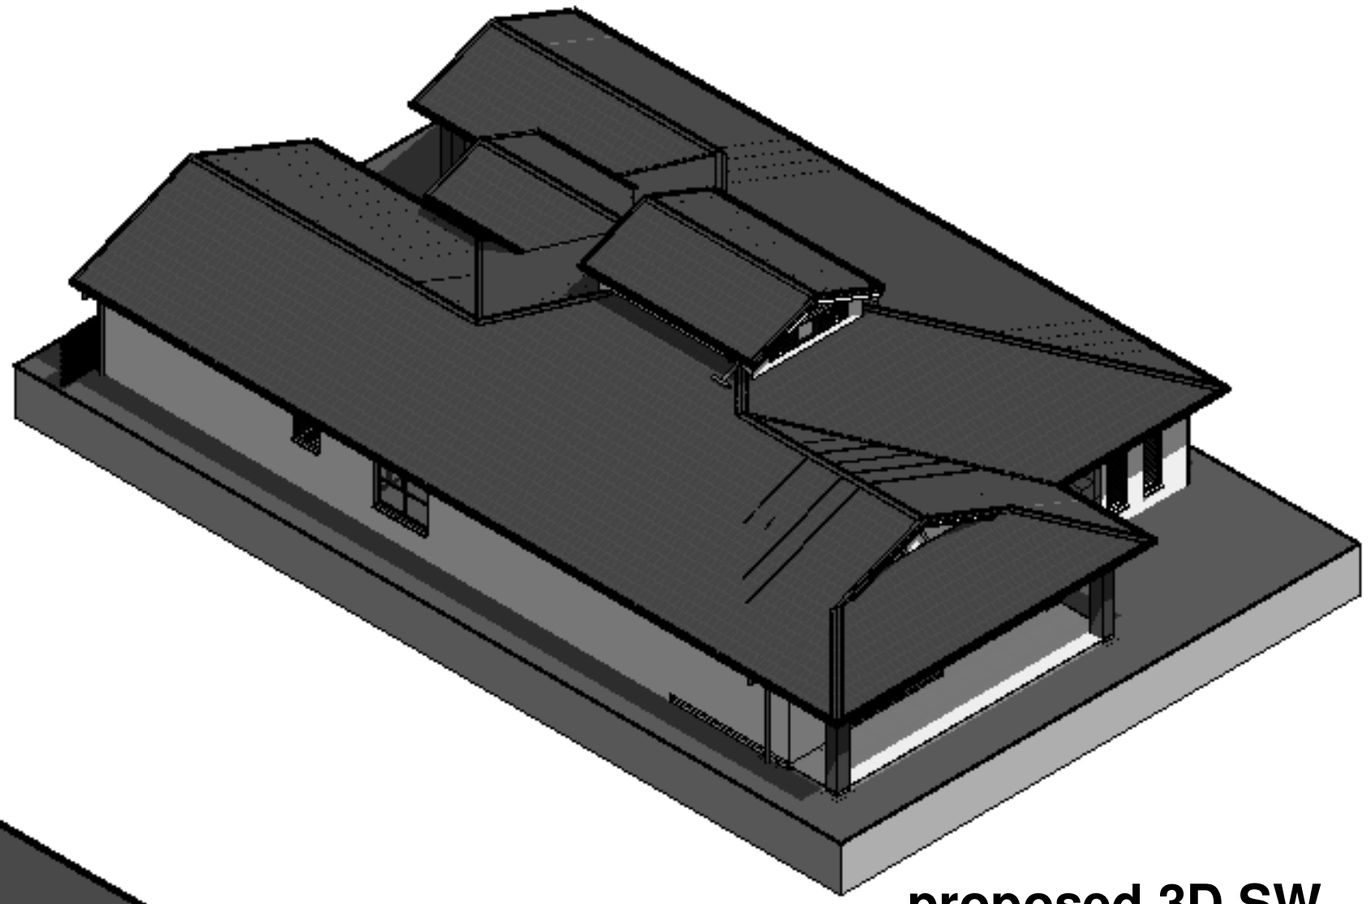

proposed 3D SW

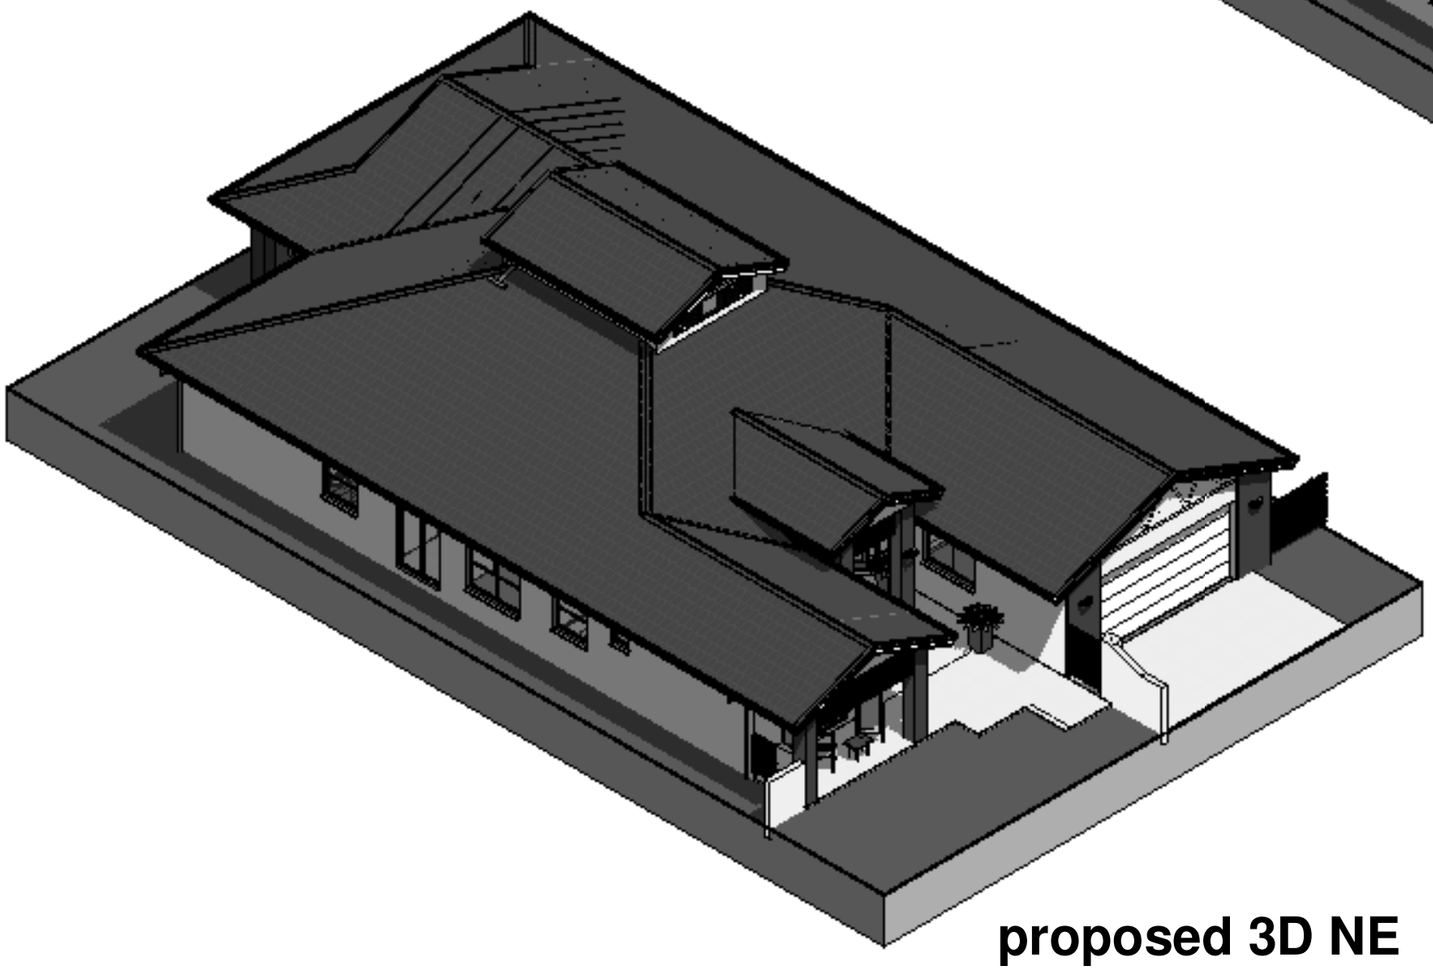

proposed 3D NE

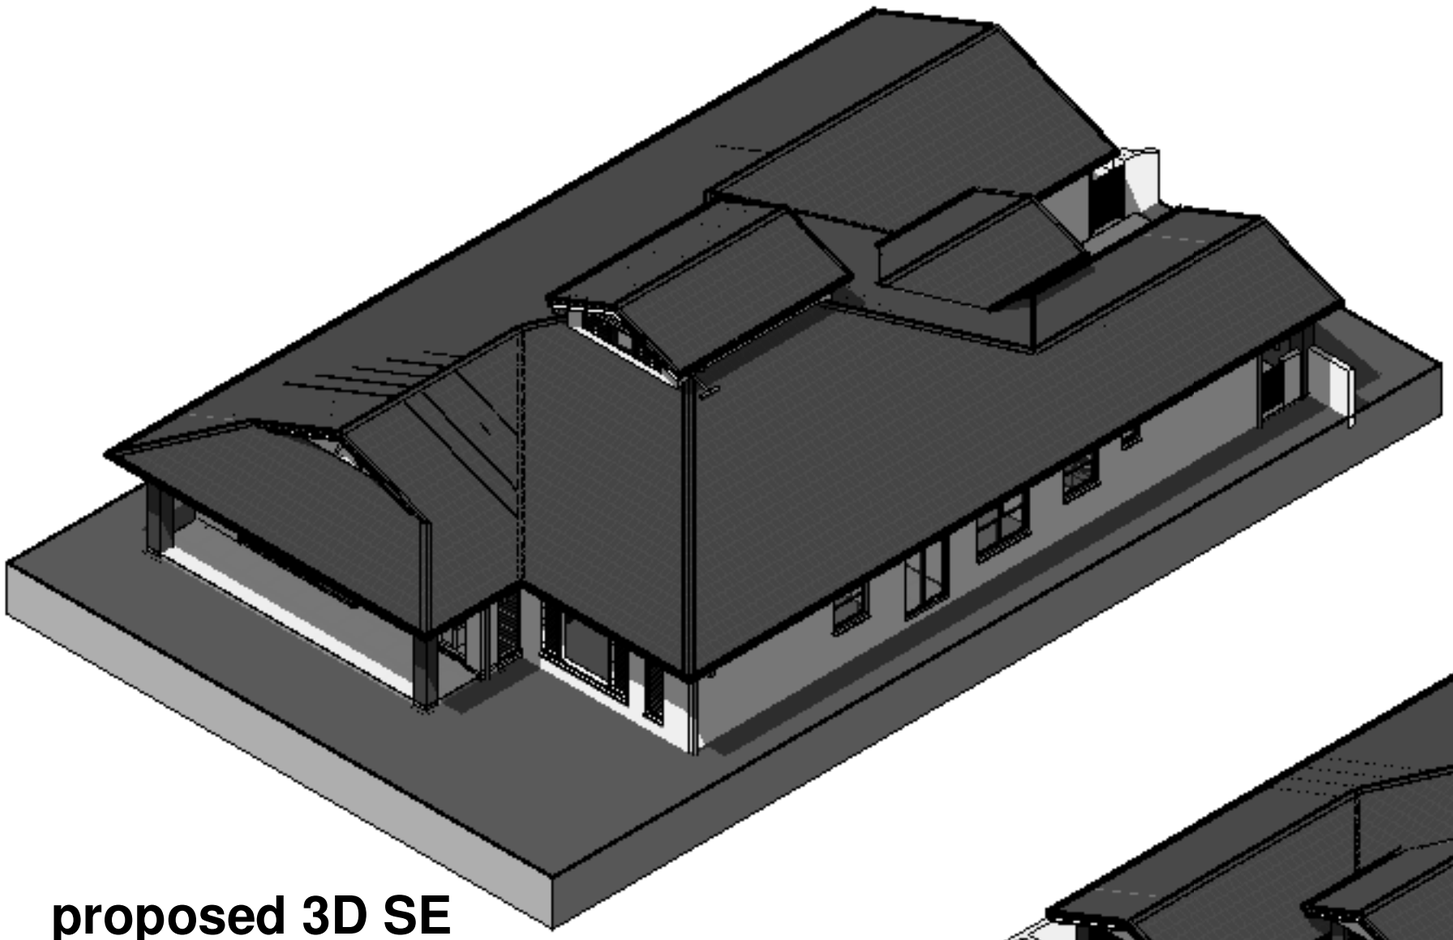

proposed 3D SE

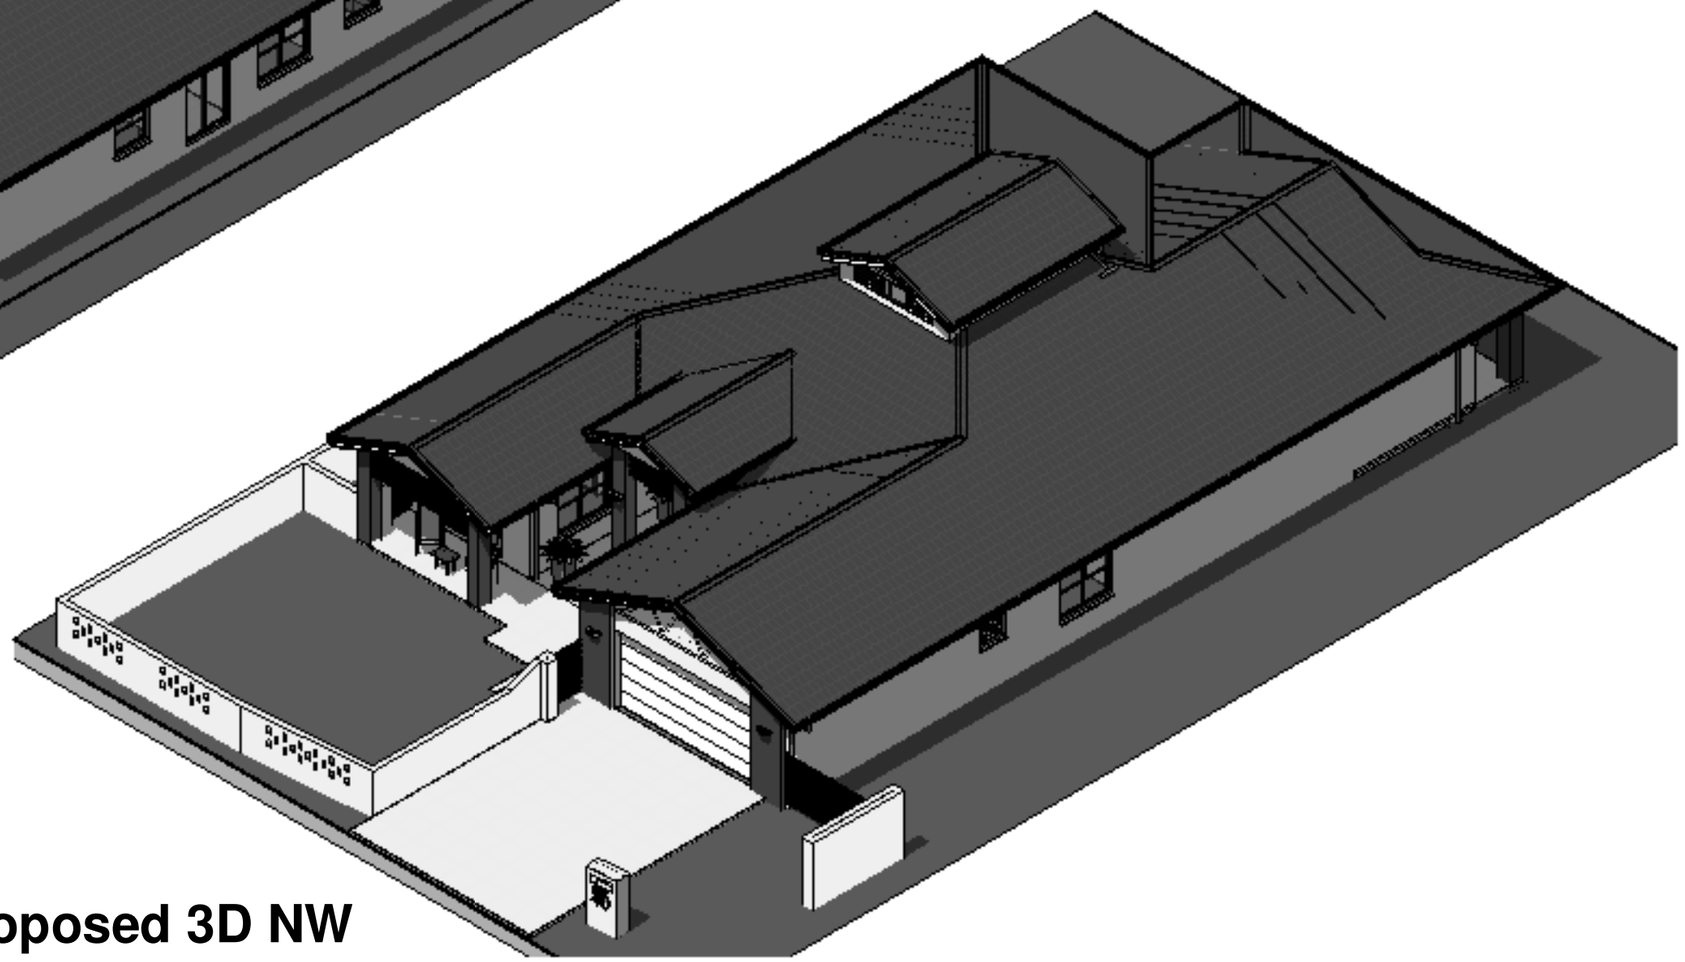

proposed 3D NW

proposed perspective SE

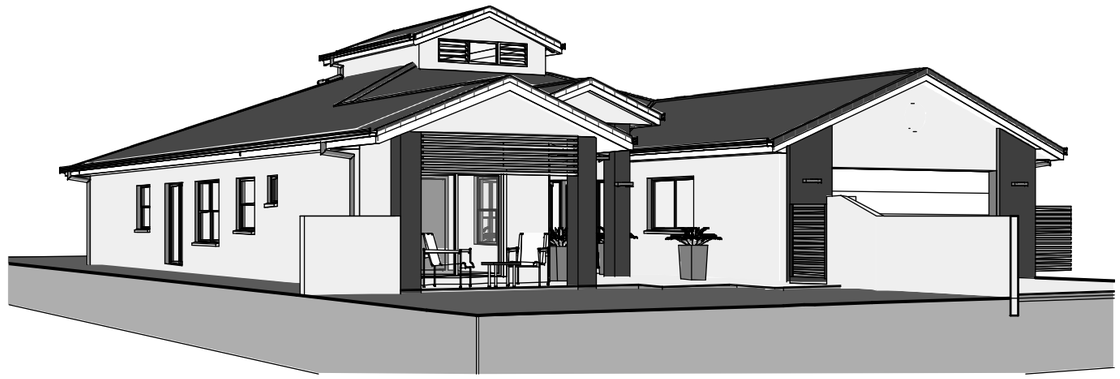

proposed perspective NE

proposed perspective NW

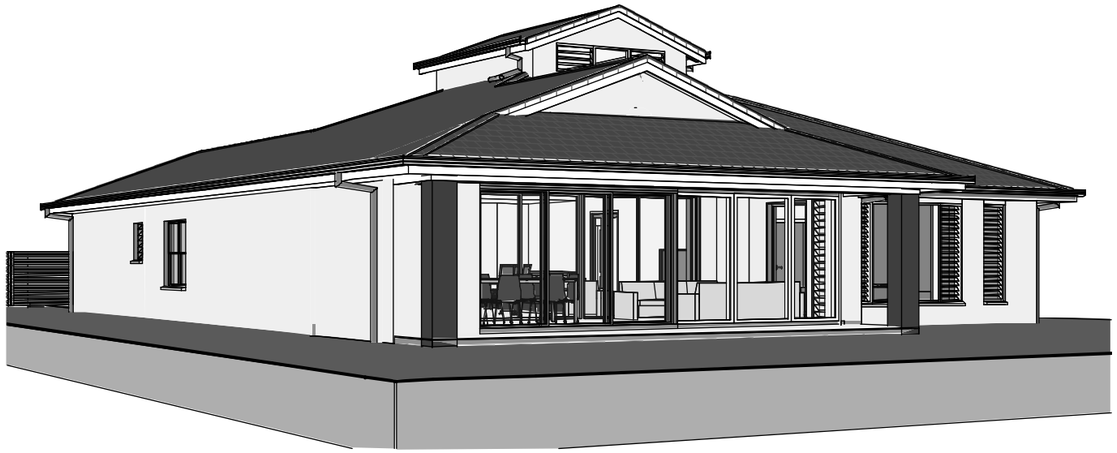

proposed perspective SW

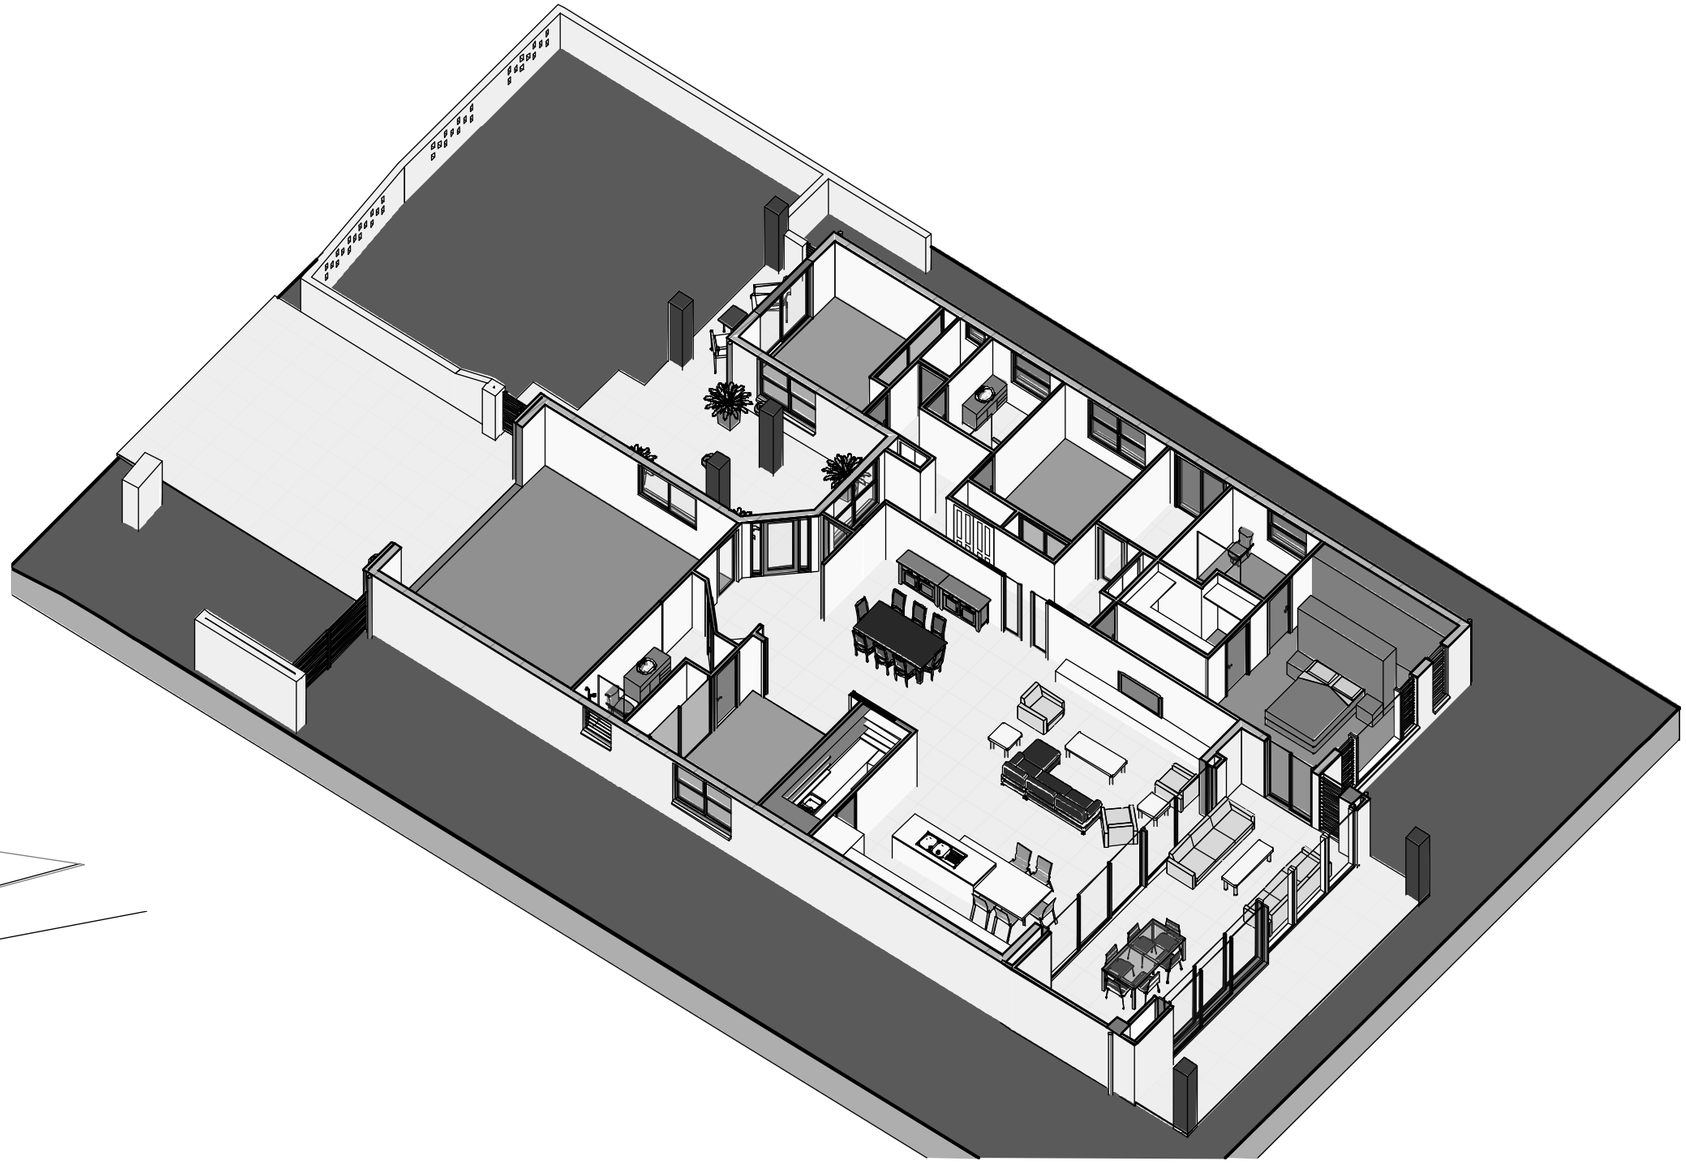

3D cut away

view from dining room

nice avenue

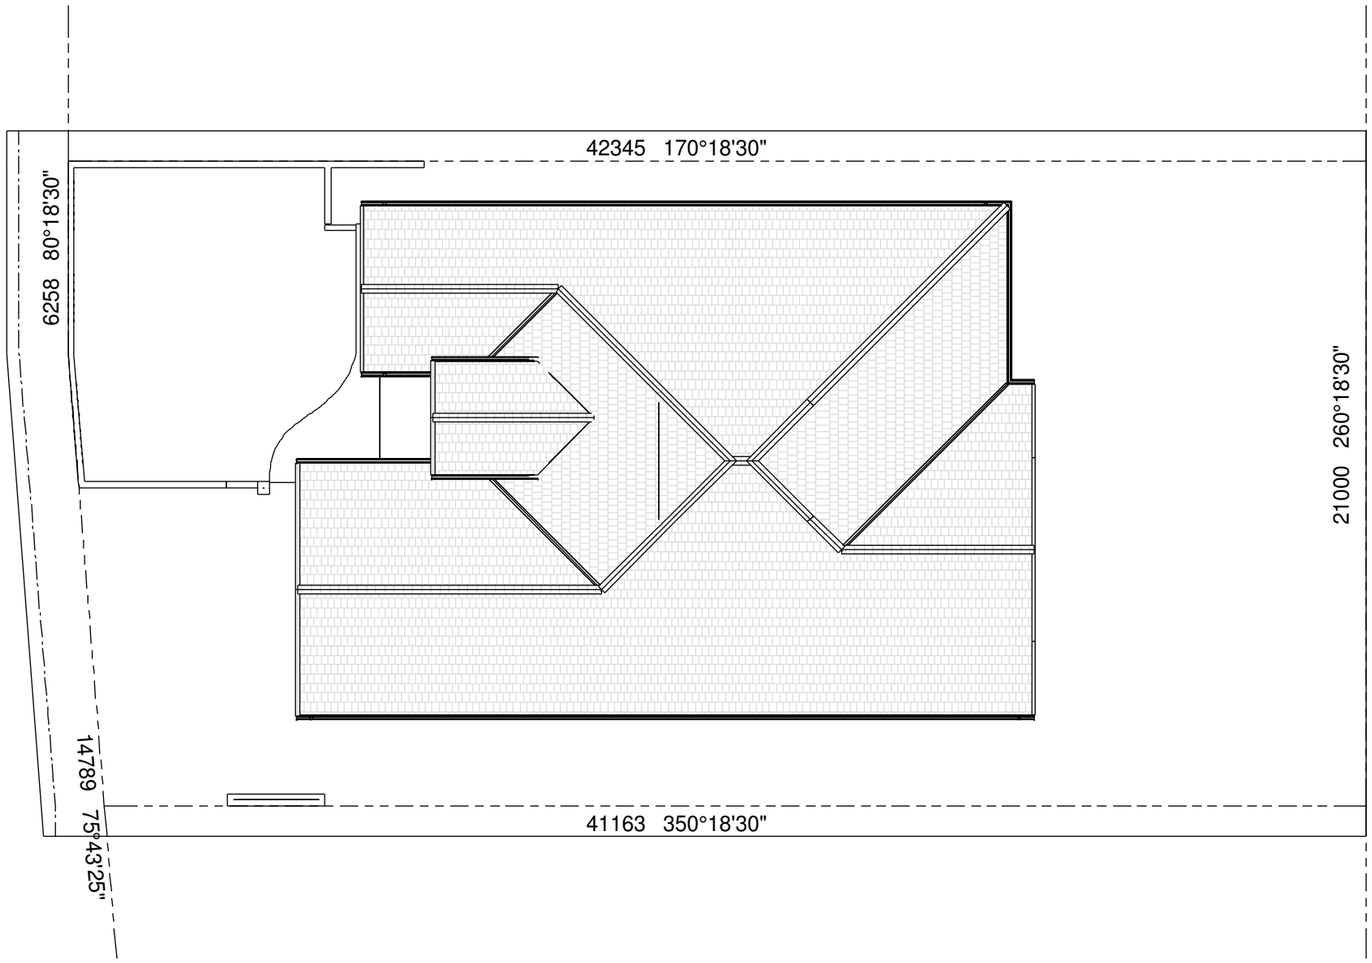

canal

existing site

1 : 200

2014046 - 802SP - WA01

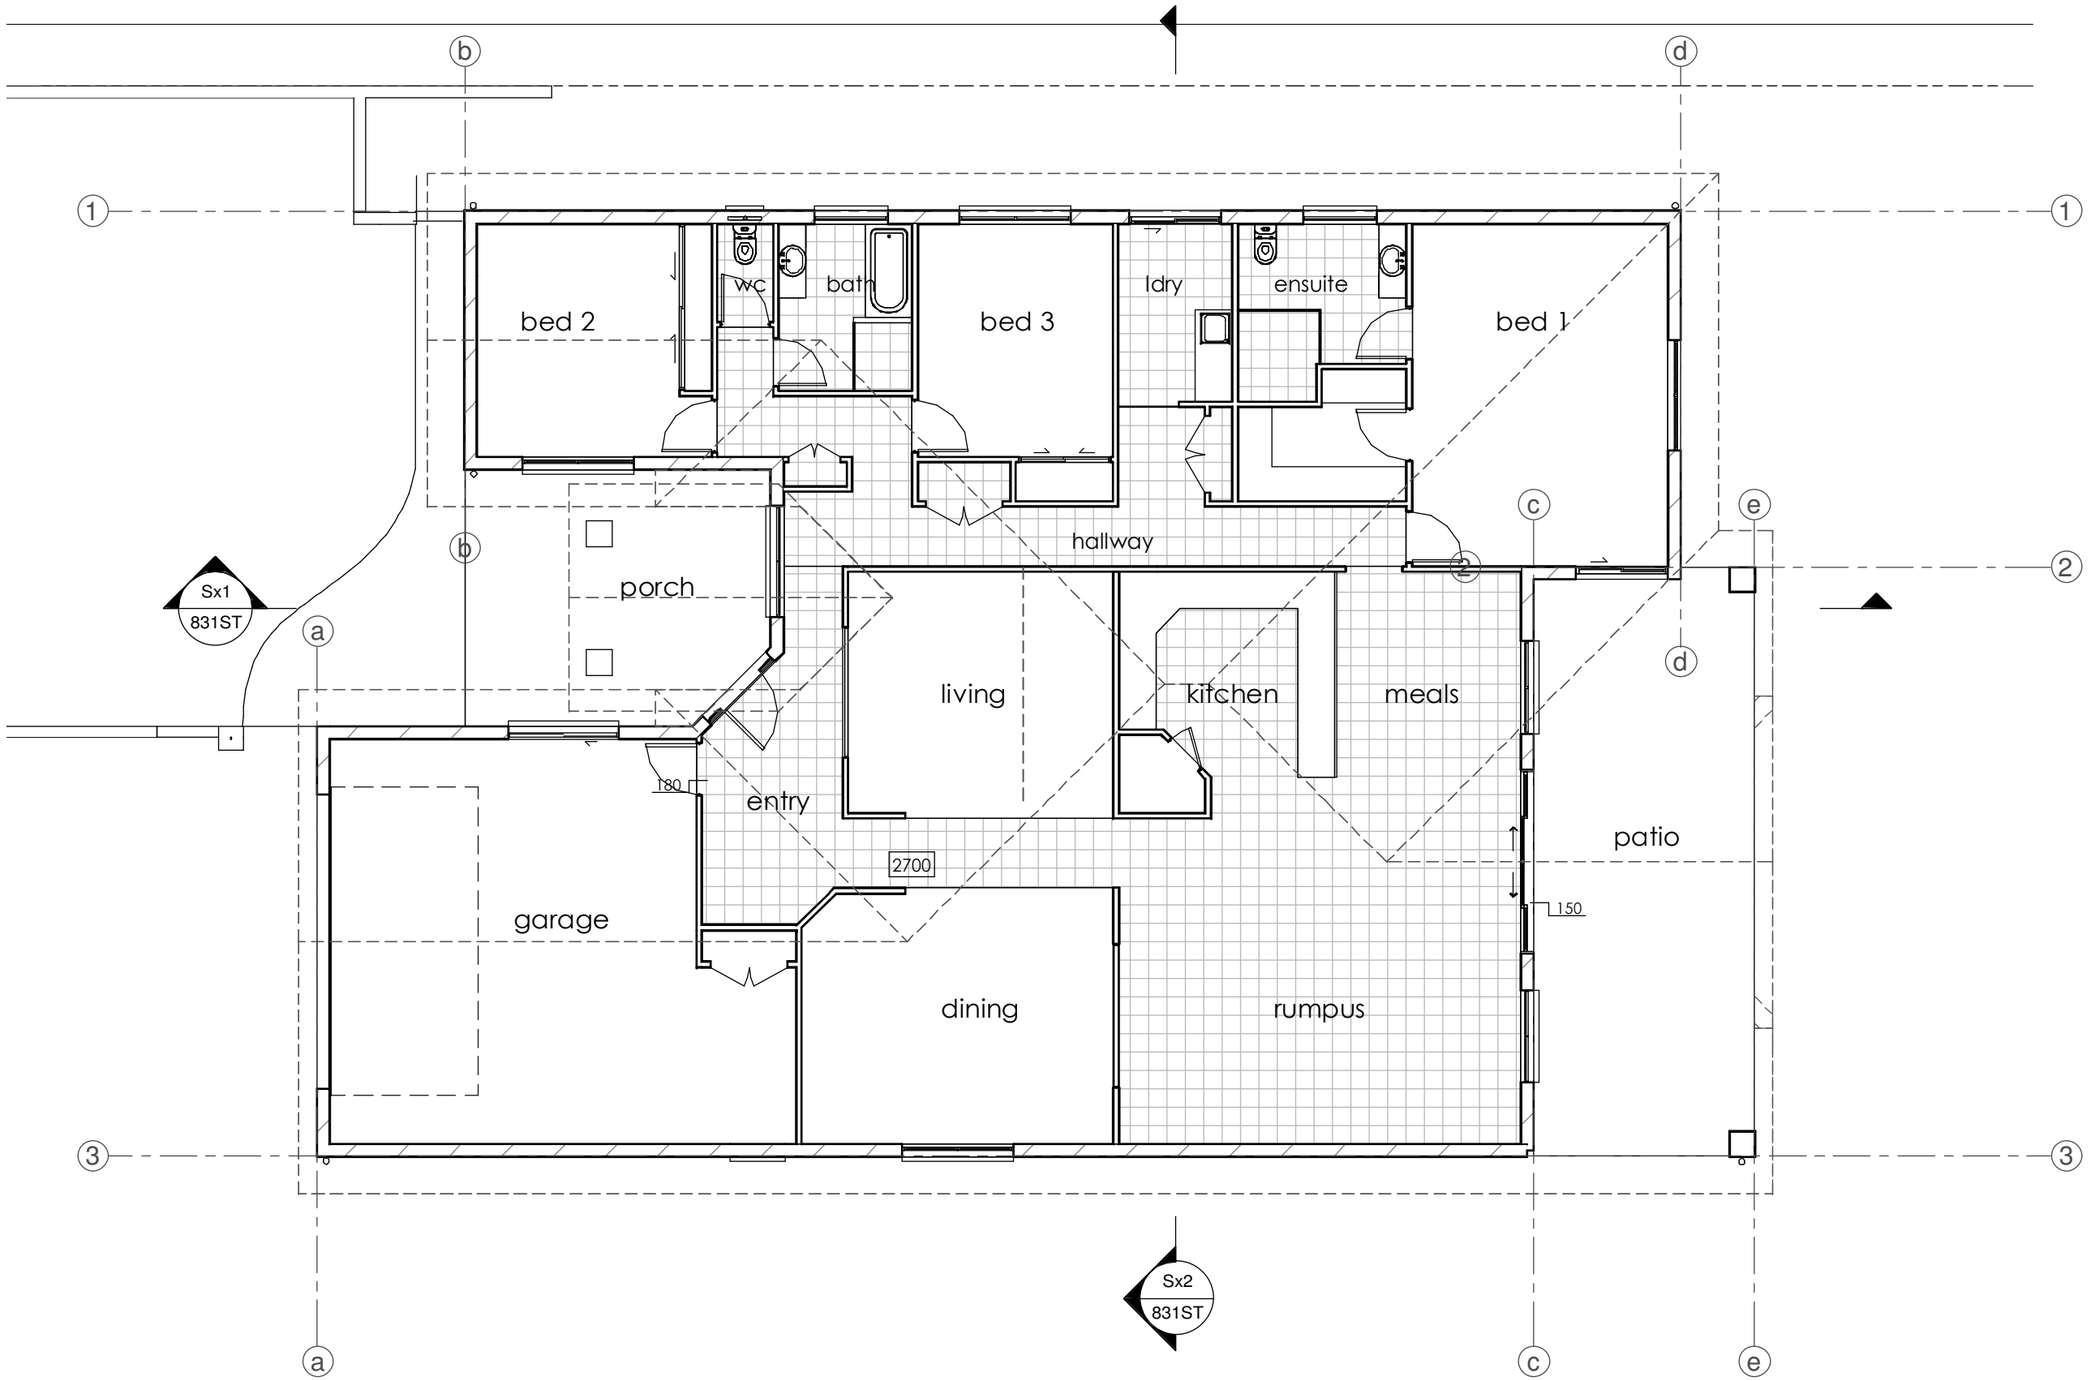

existing plan

1 : 100

2014046 - 810FP - WA01

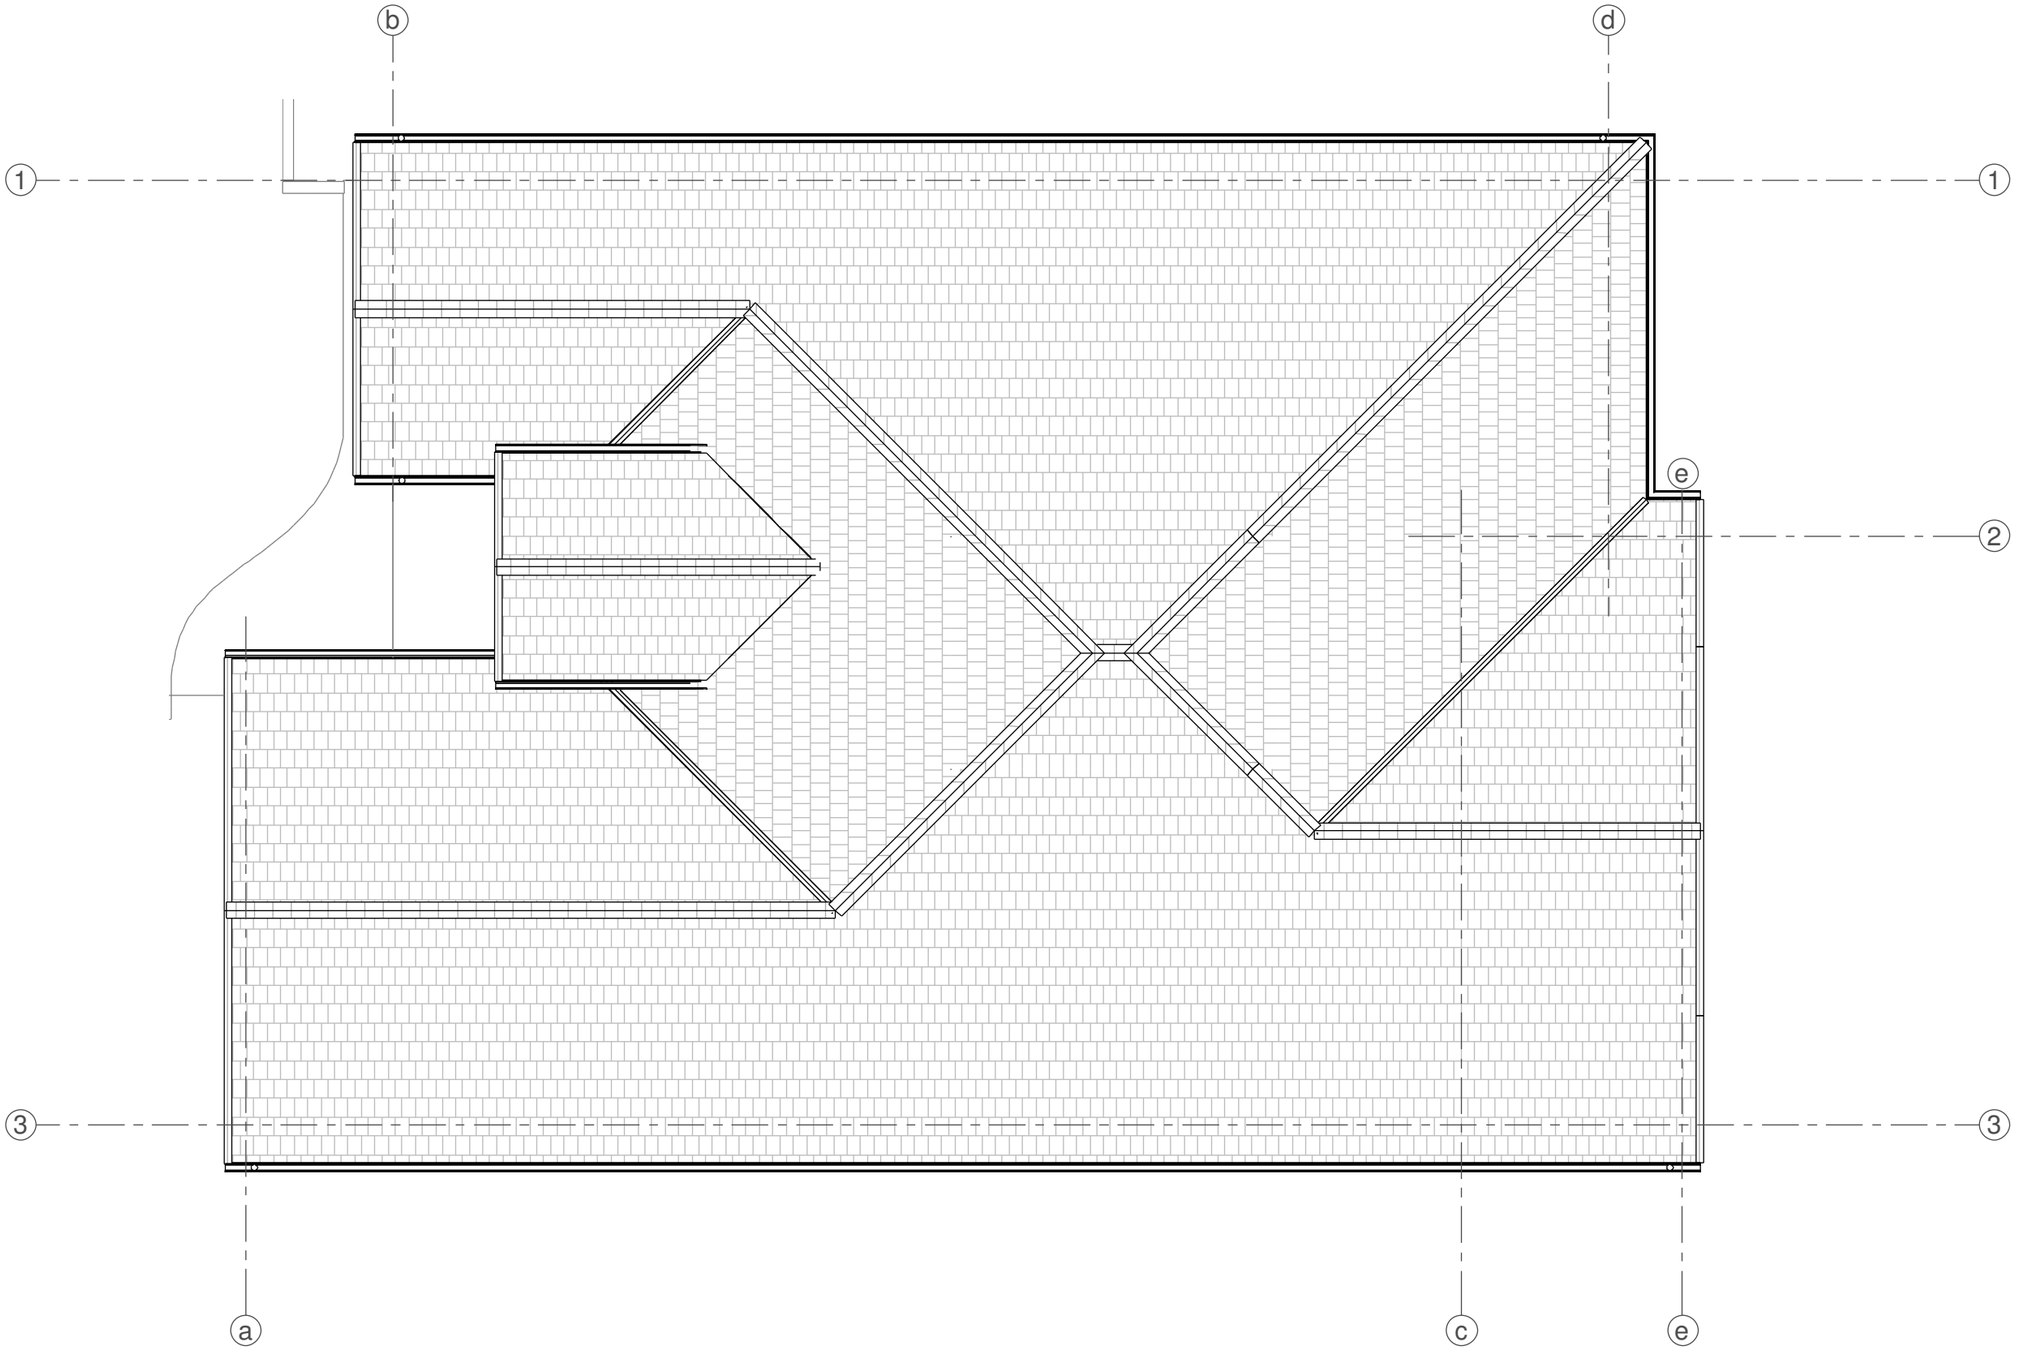

existing roof plan

1 : 100

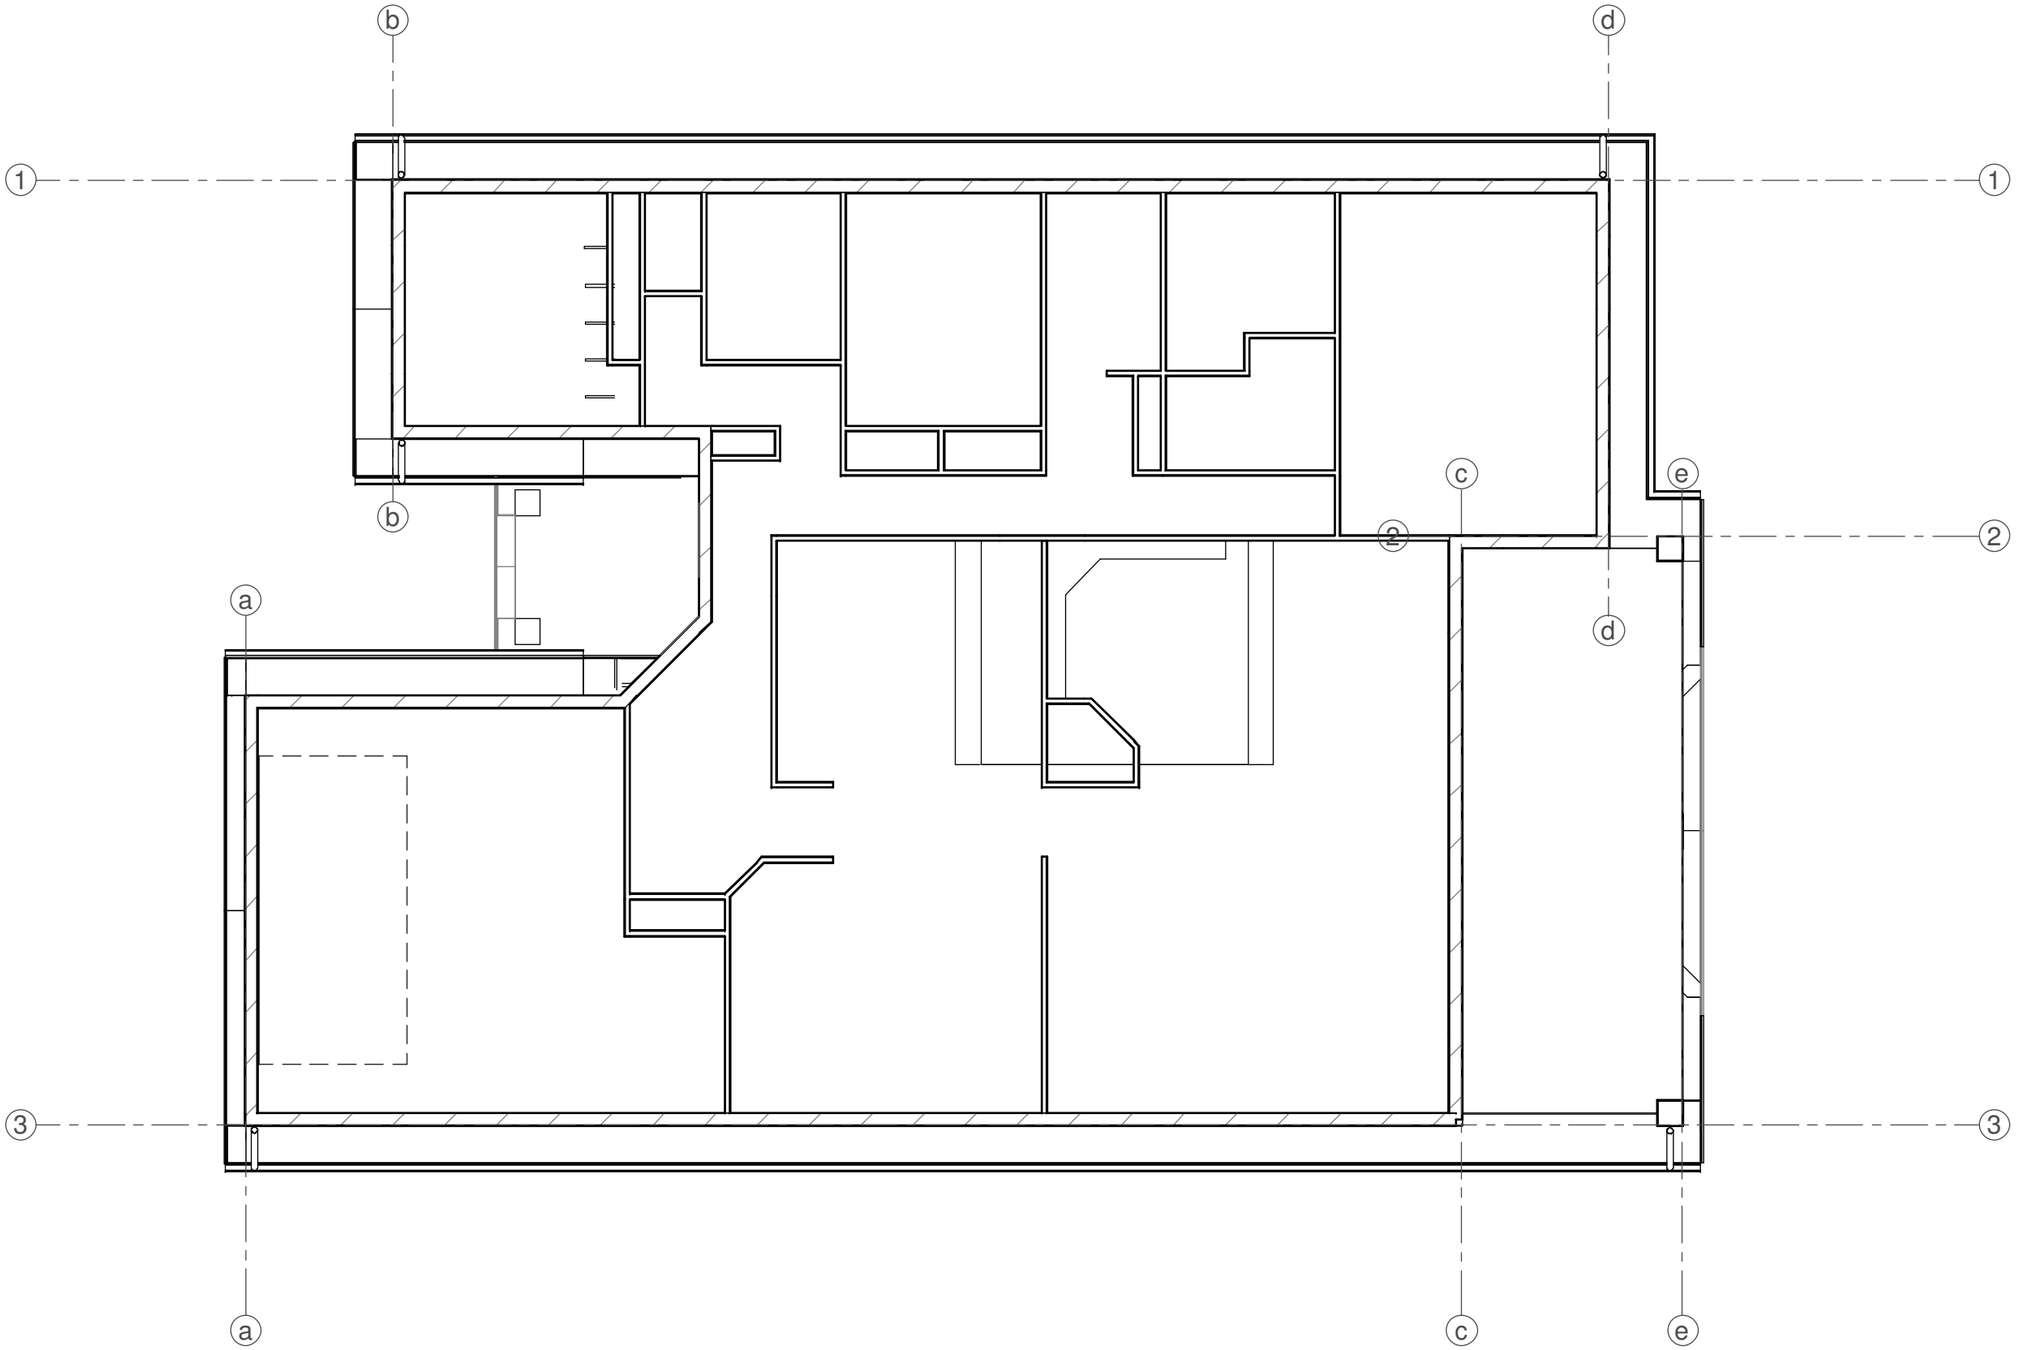

existing ceiling plan

1 : 100

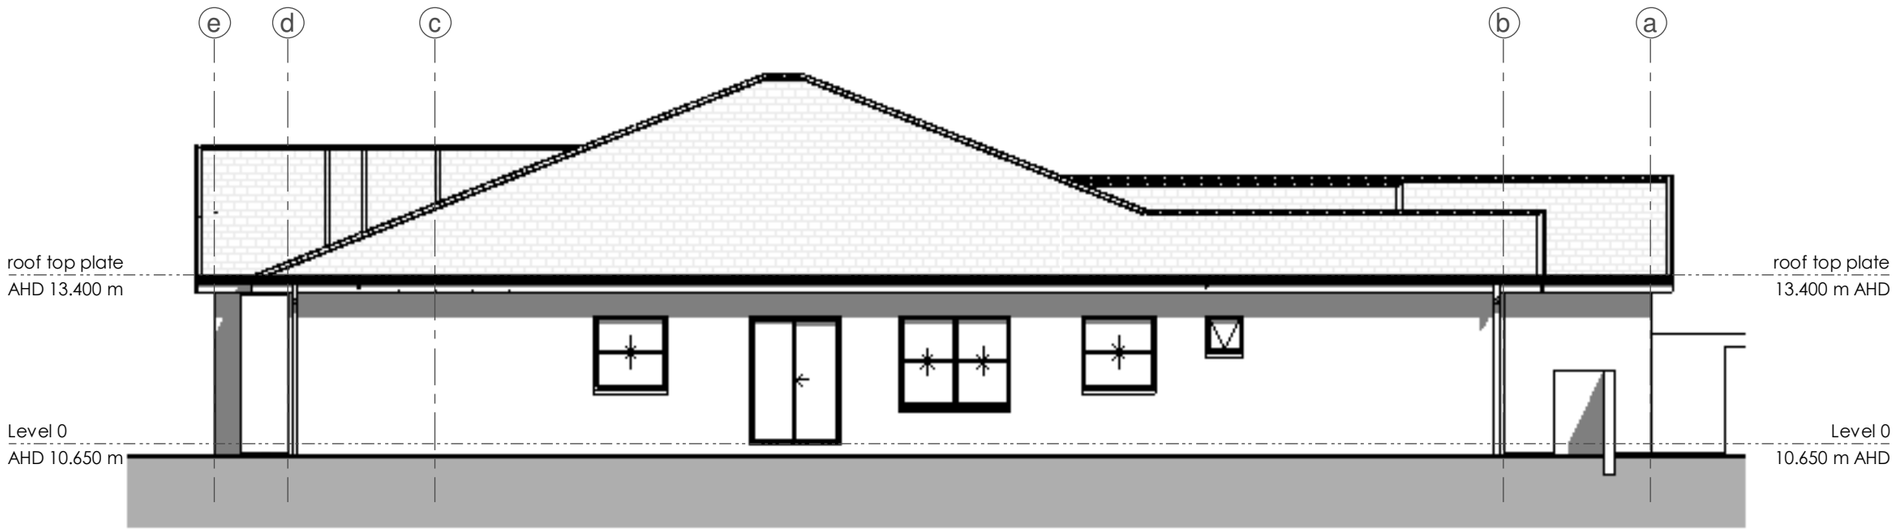

existing east elevation

1 : 100

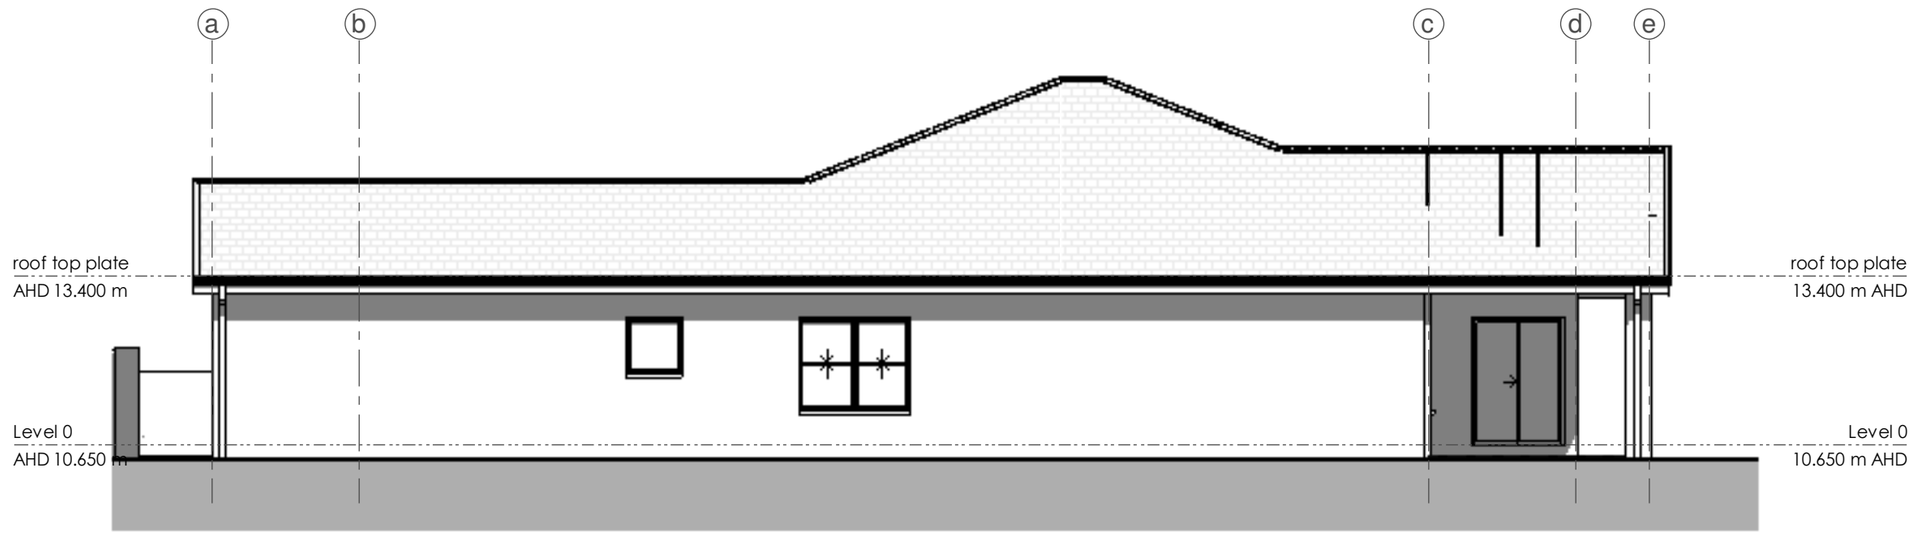

existing west elevation

1 : 100

existing south elevation

1 : 100

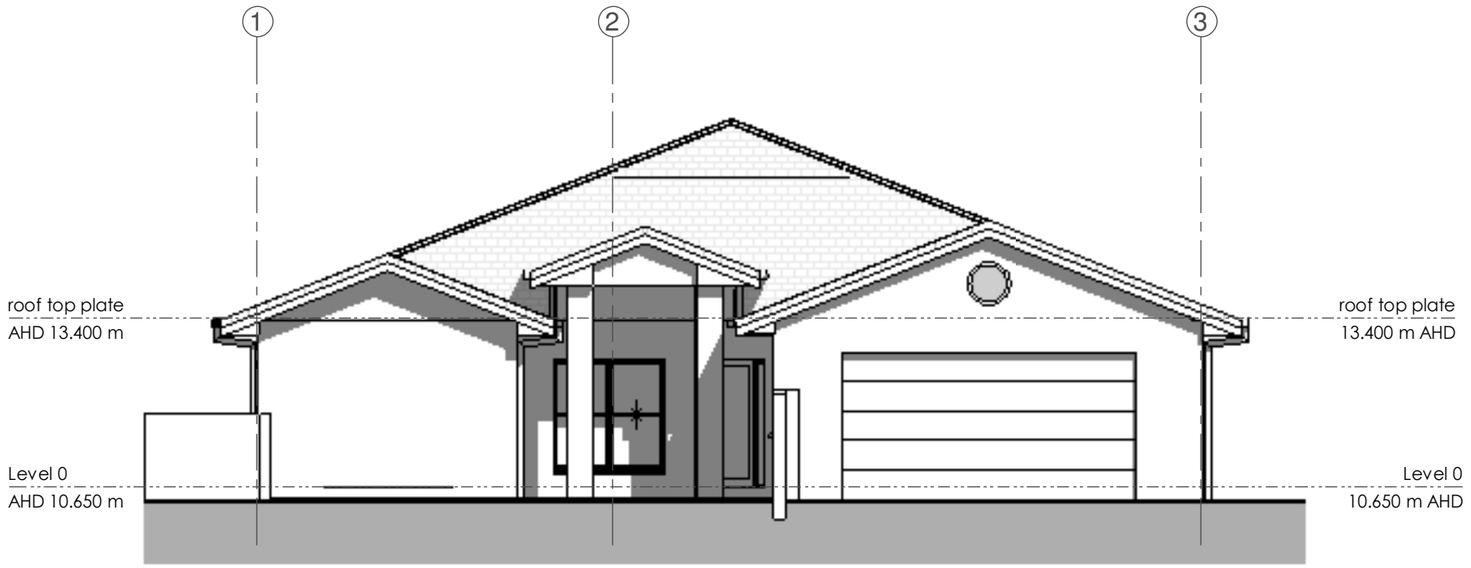

existing north elevation

1 : 100

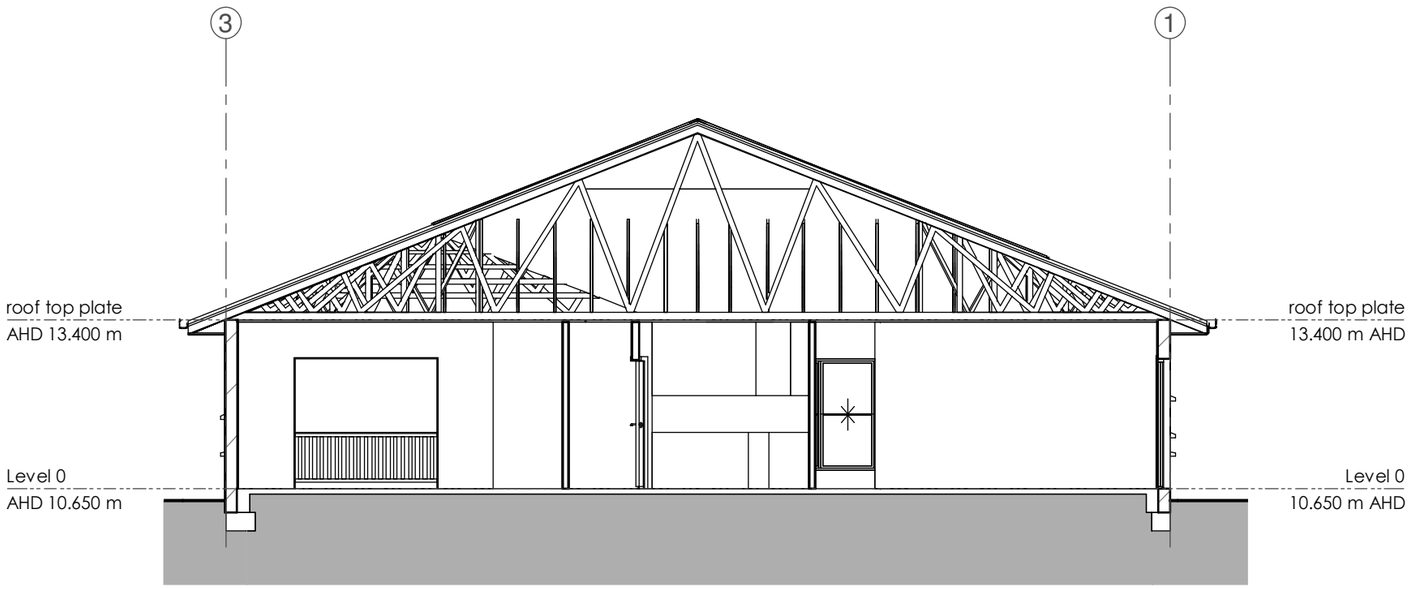

existing short section

1 : 100

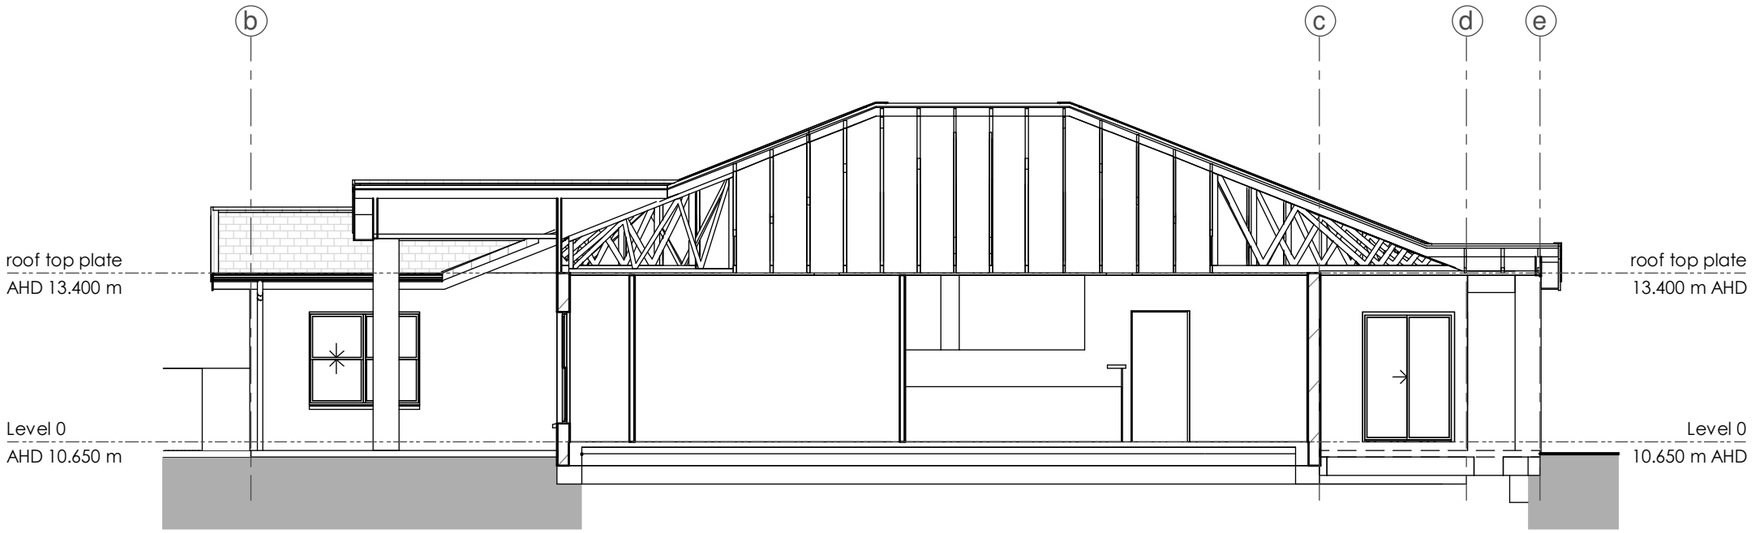

existing long section

1 : 100

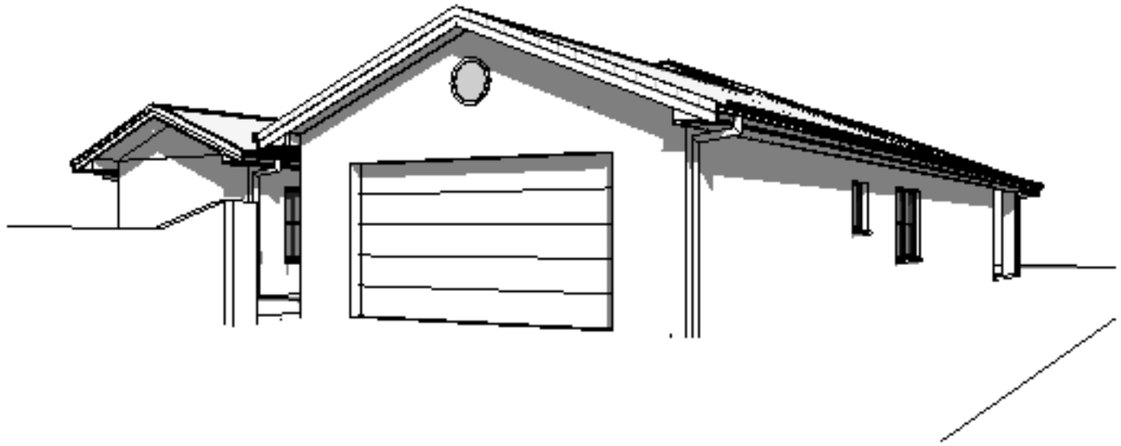

existing perspective NW

existing perspective SE

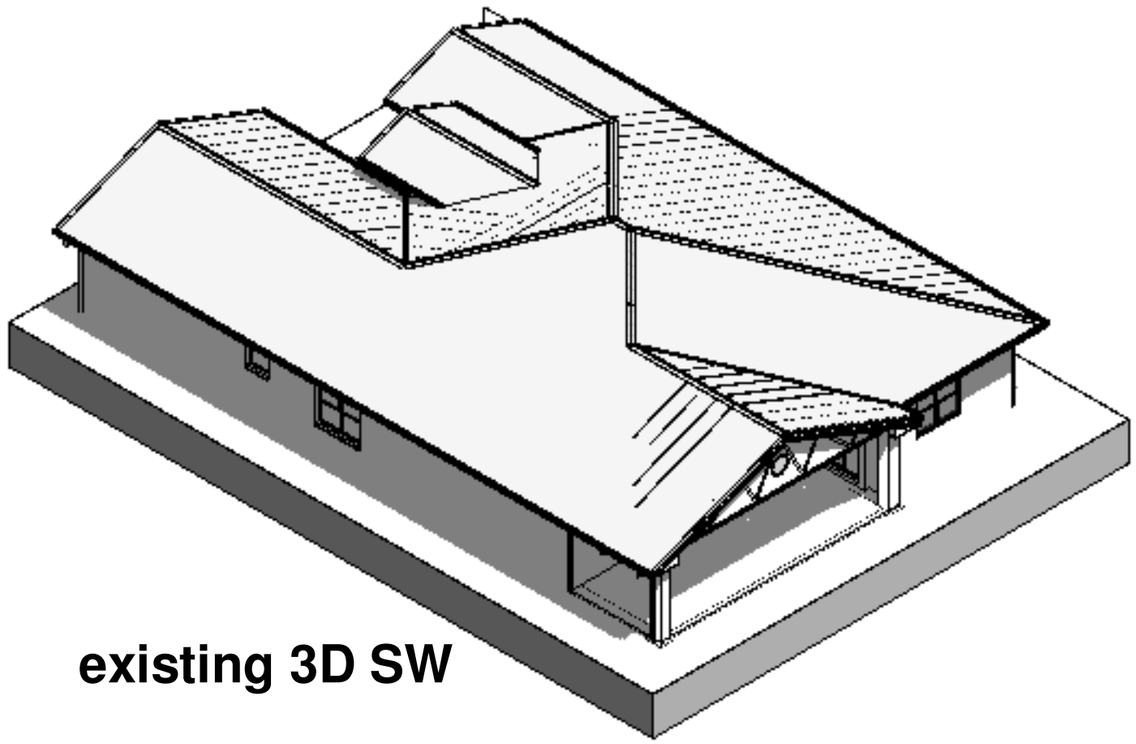

existing 3D SW

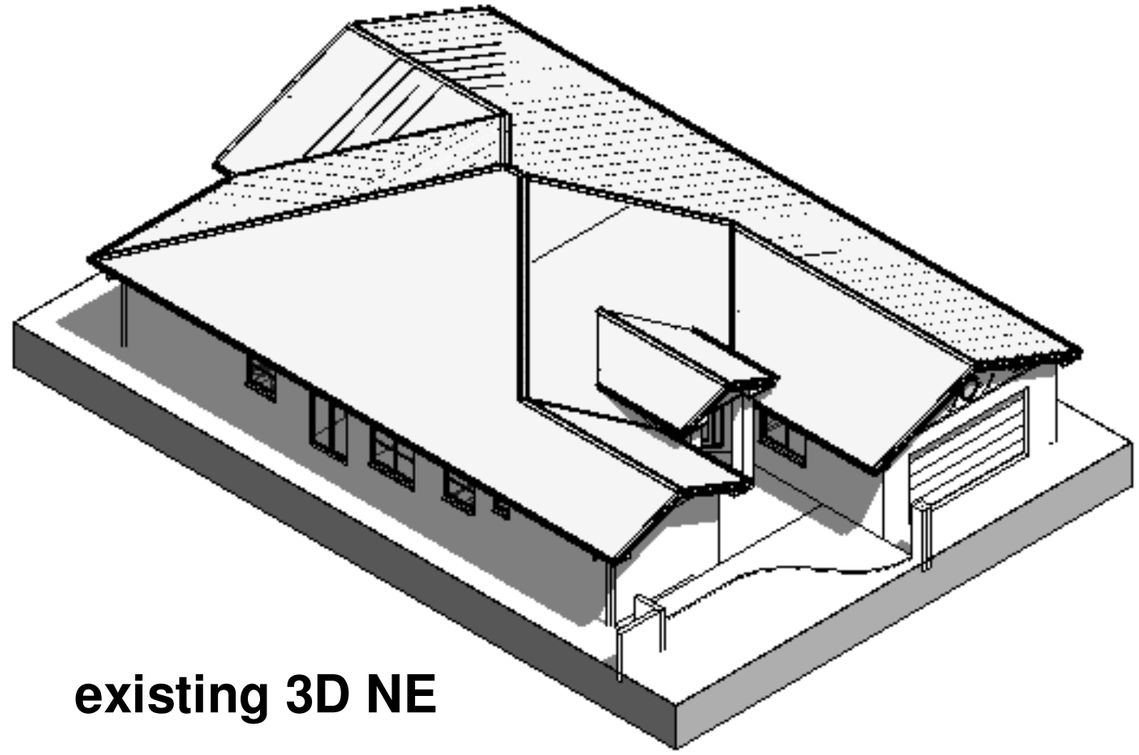

existing 3D NE

2014046 - 841PD - WA01